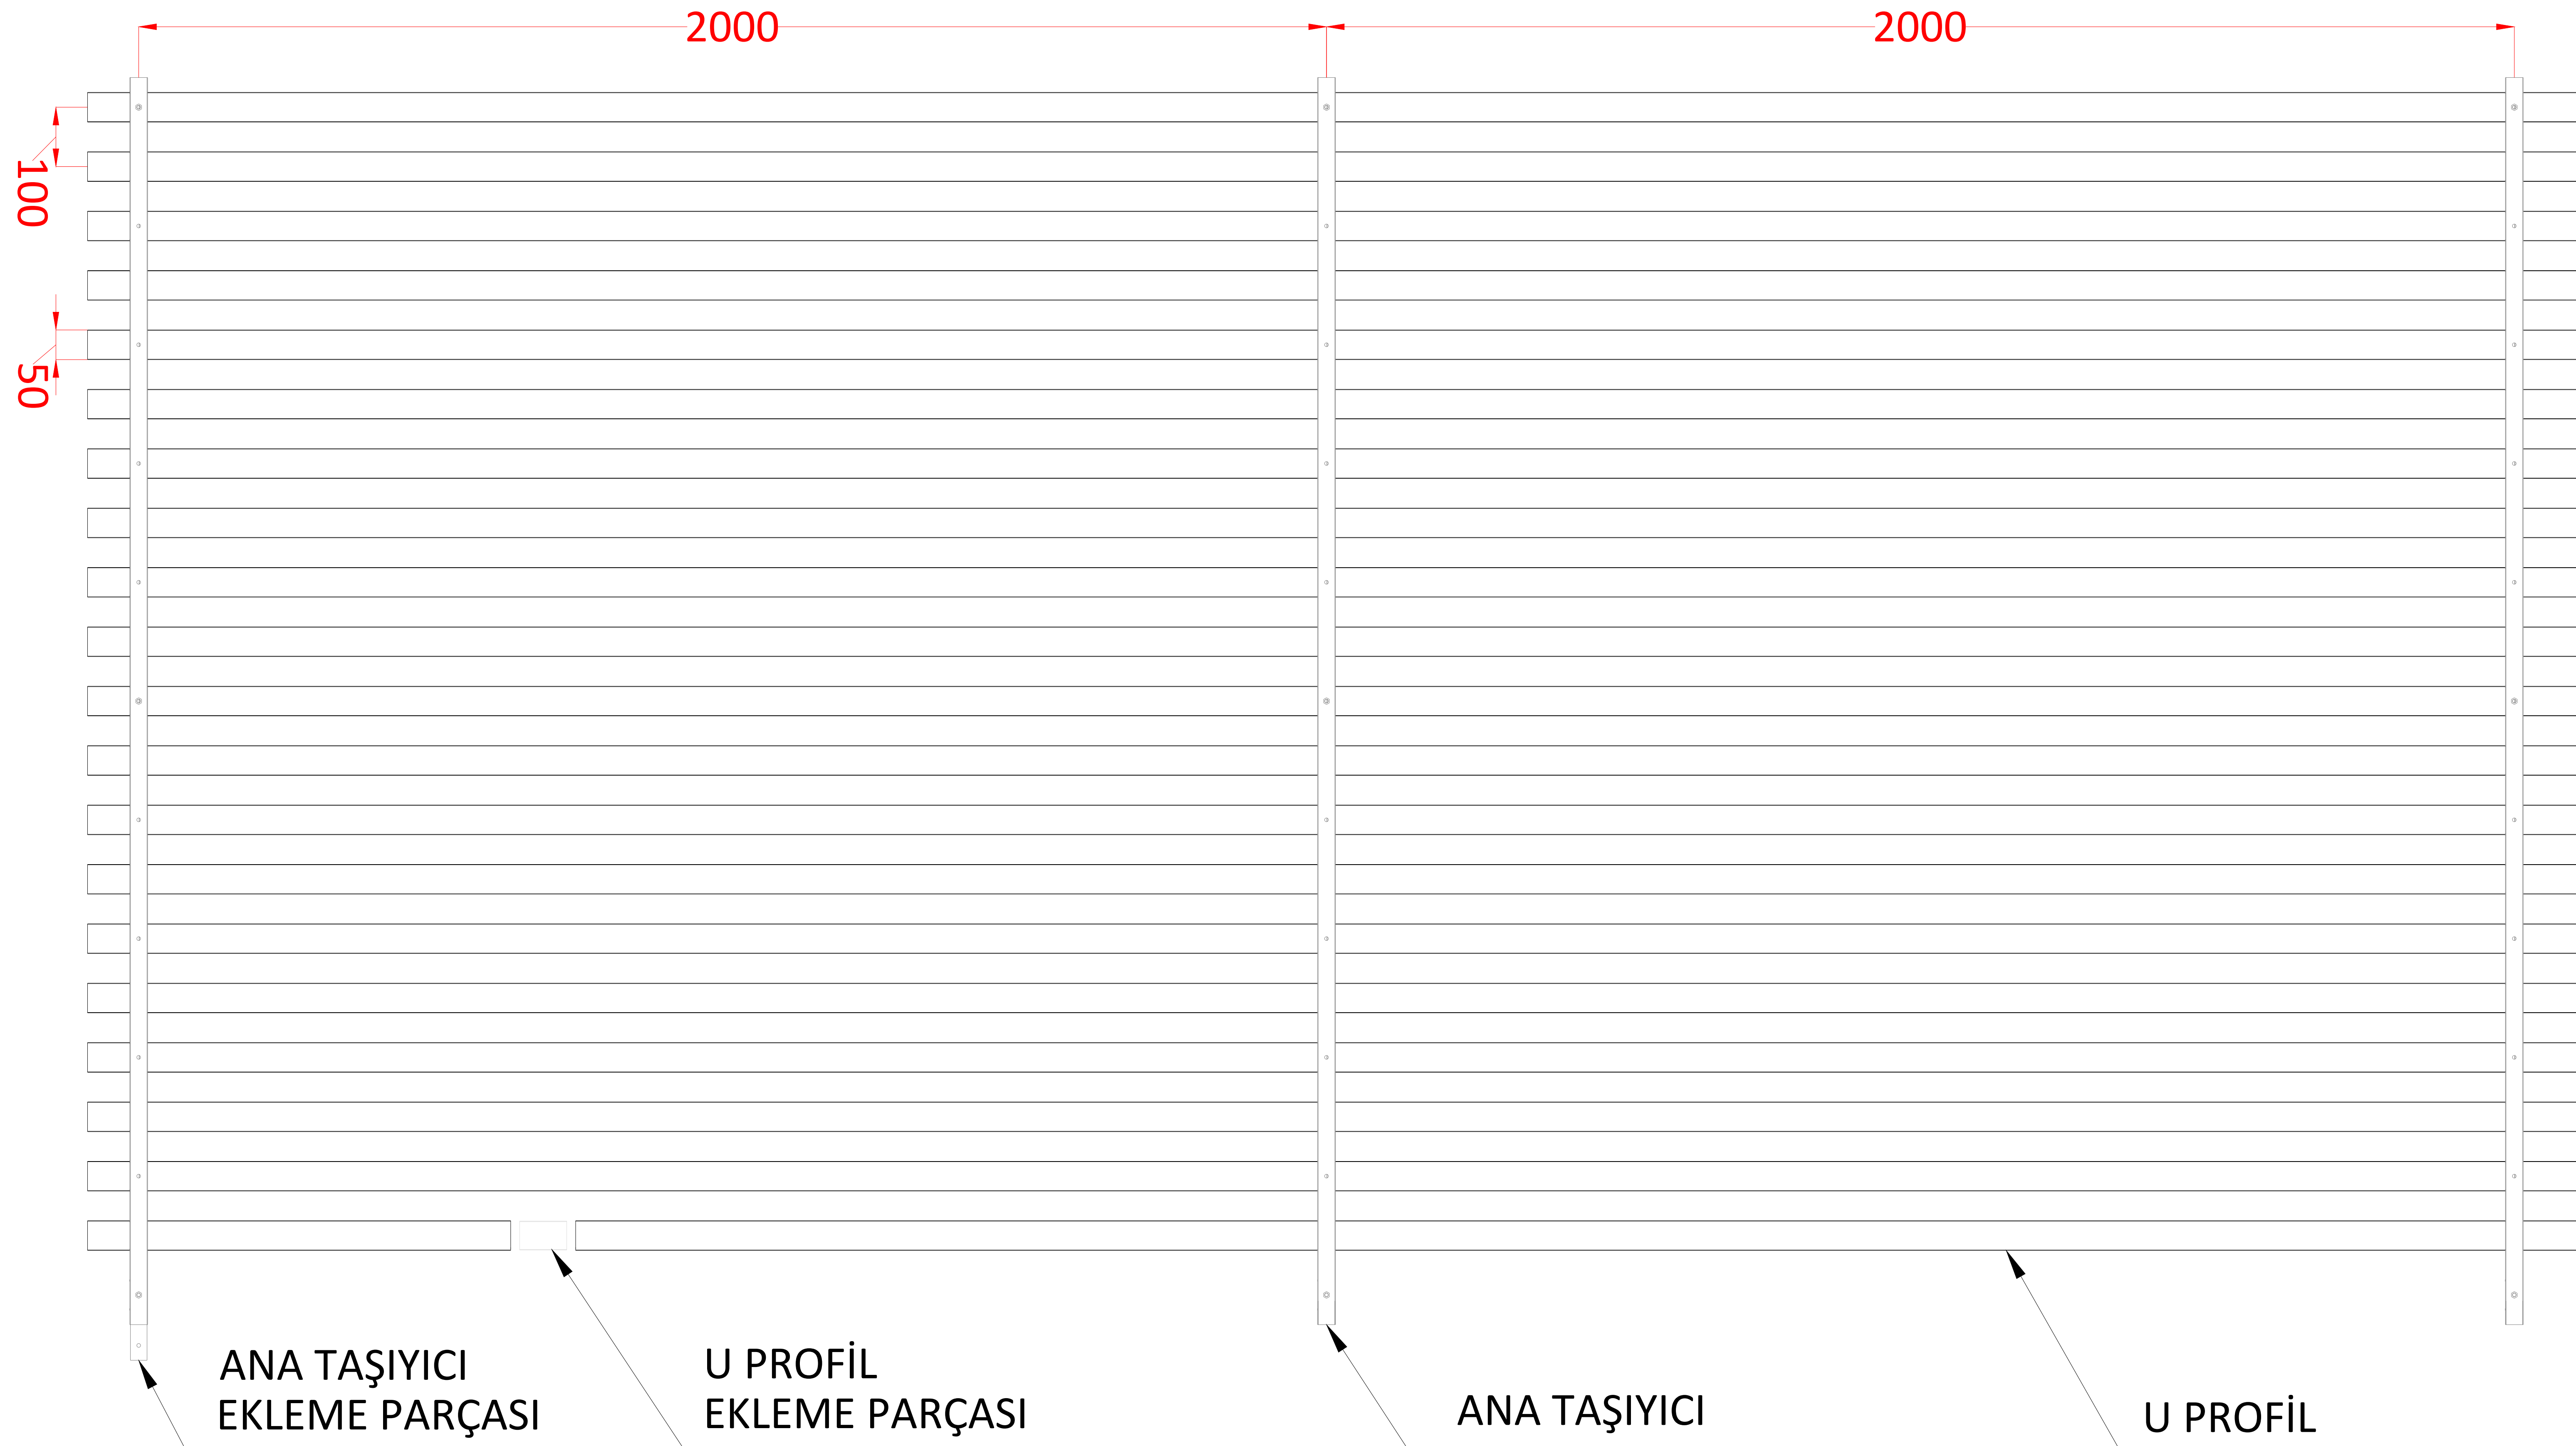
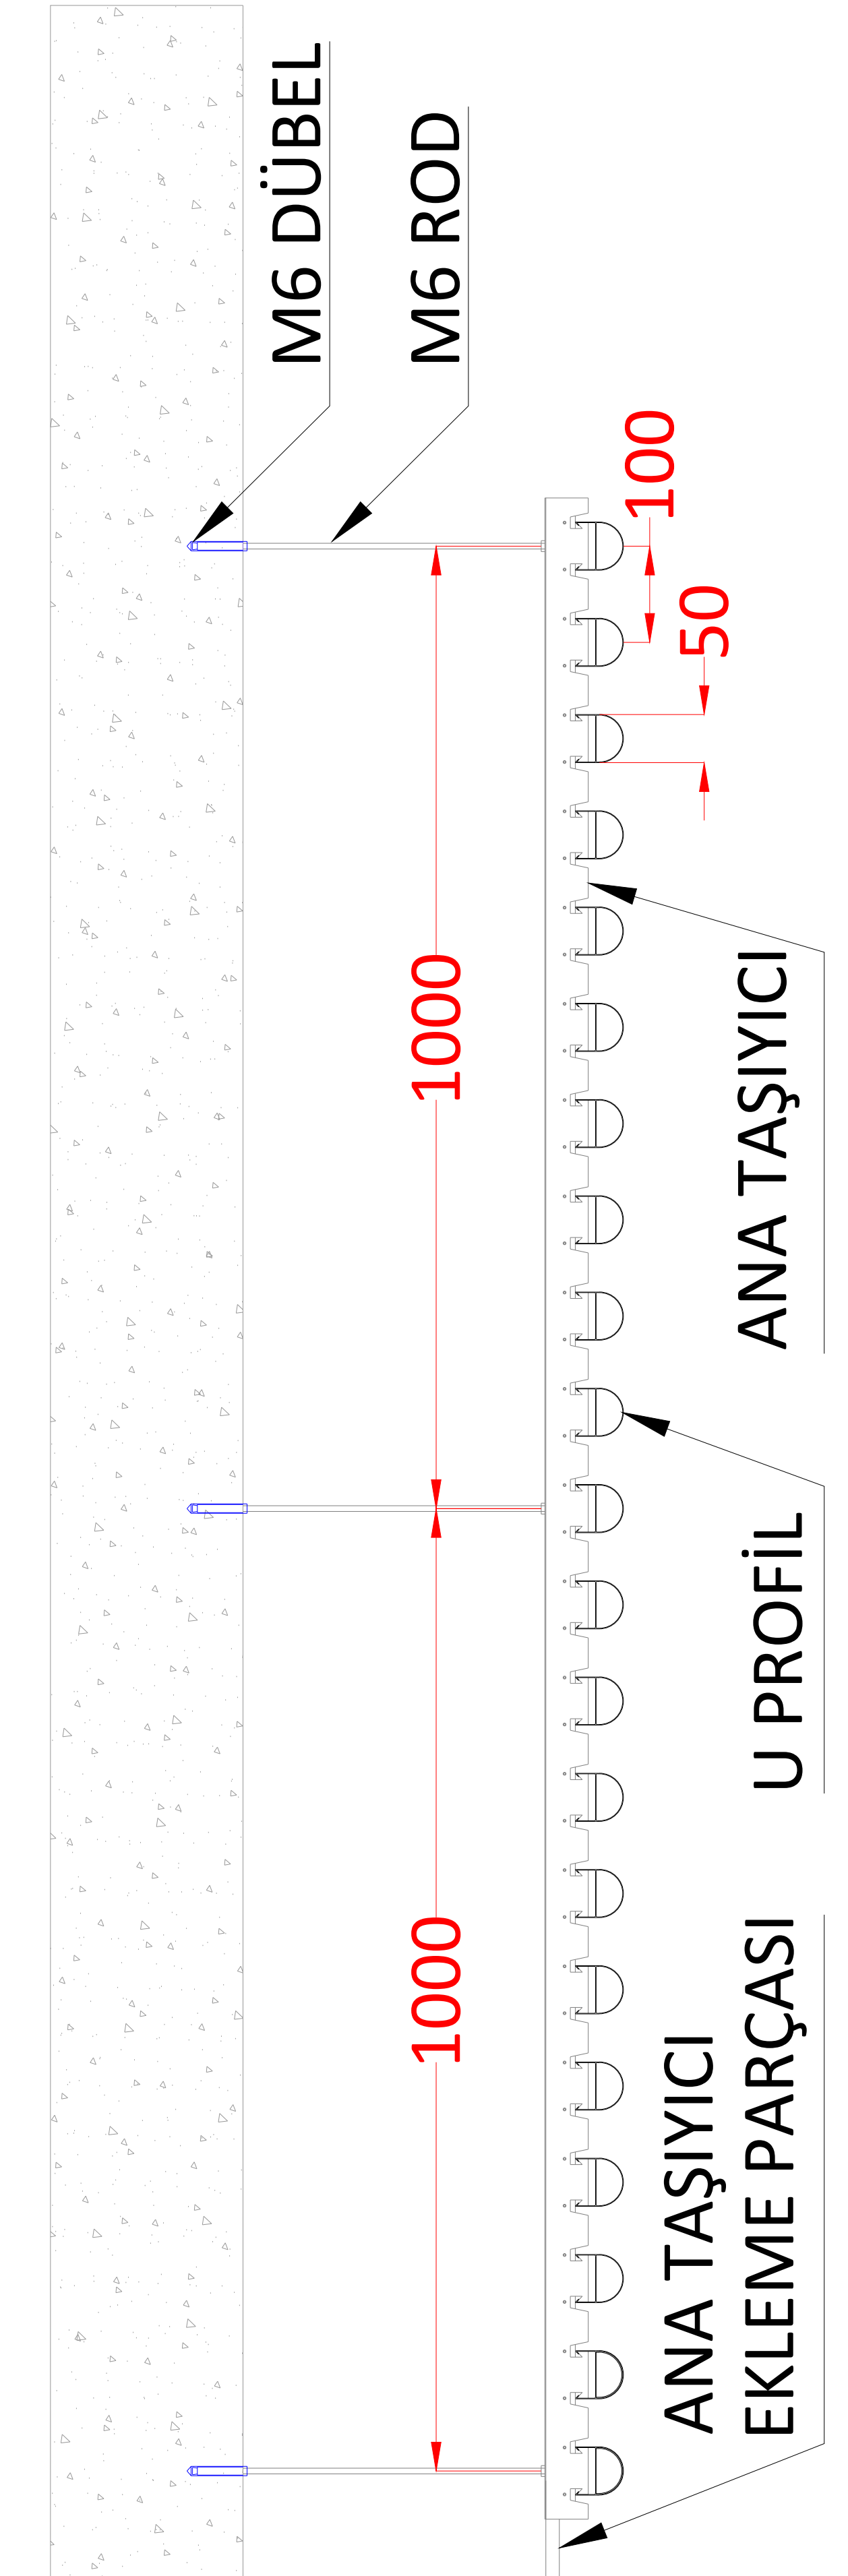


ARKİTAS
YAPI ÇÖZÜMLERİ

İhlamur Yıldız Cad.
Keşşaf Sok. No:4/7
Beşiktaş / İSTANBUL

Tel : +90 212 227 79 81
Fax : +90 212 236 78 94
Web : www.arkitas.com.tr
Mail : info@arkitas.com.tr

50 mm Lineer U Asma Tavan Sistemleri Prensip Detayı

Kod : CL.02.00


Rev. No: 00.00

Onay:

Tarih:

Çizim No:

Ölçek: NTS

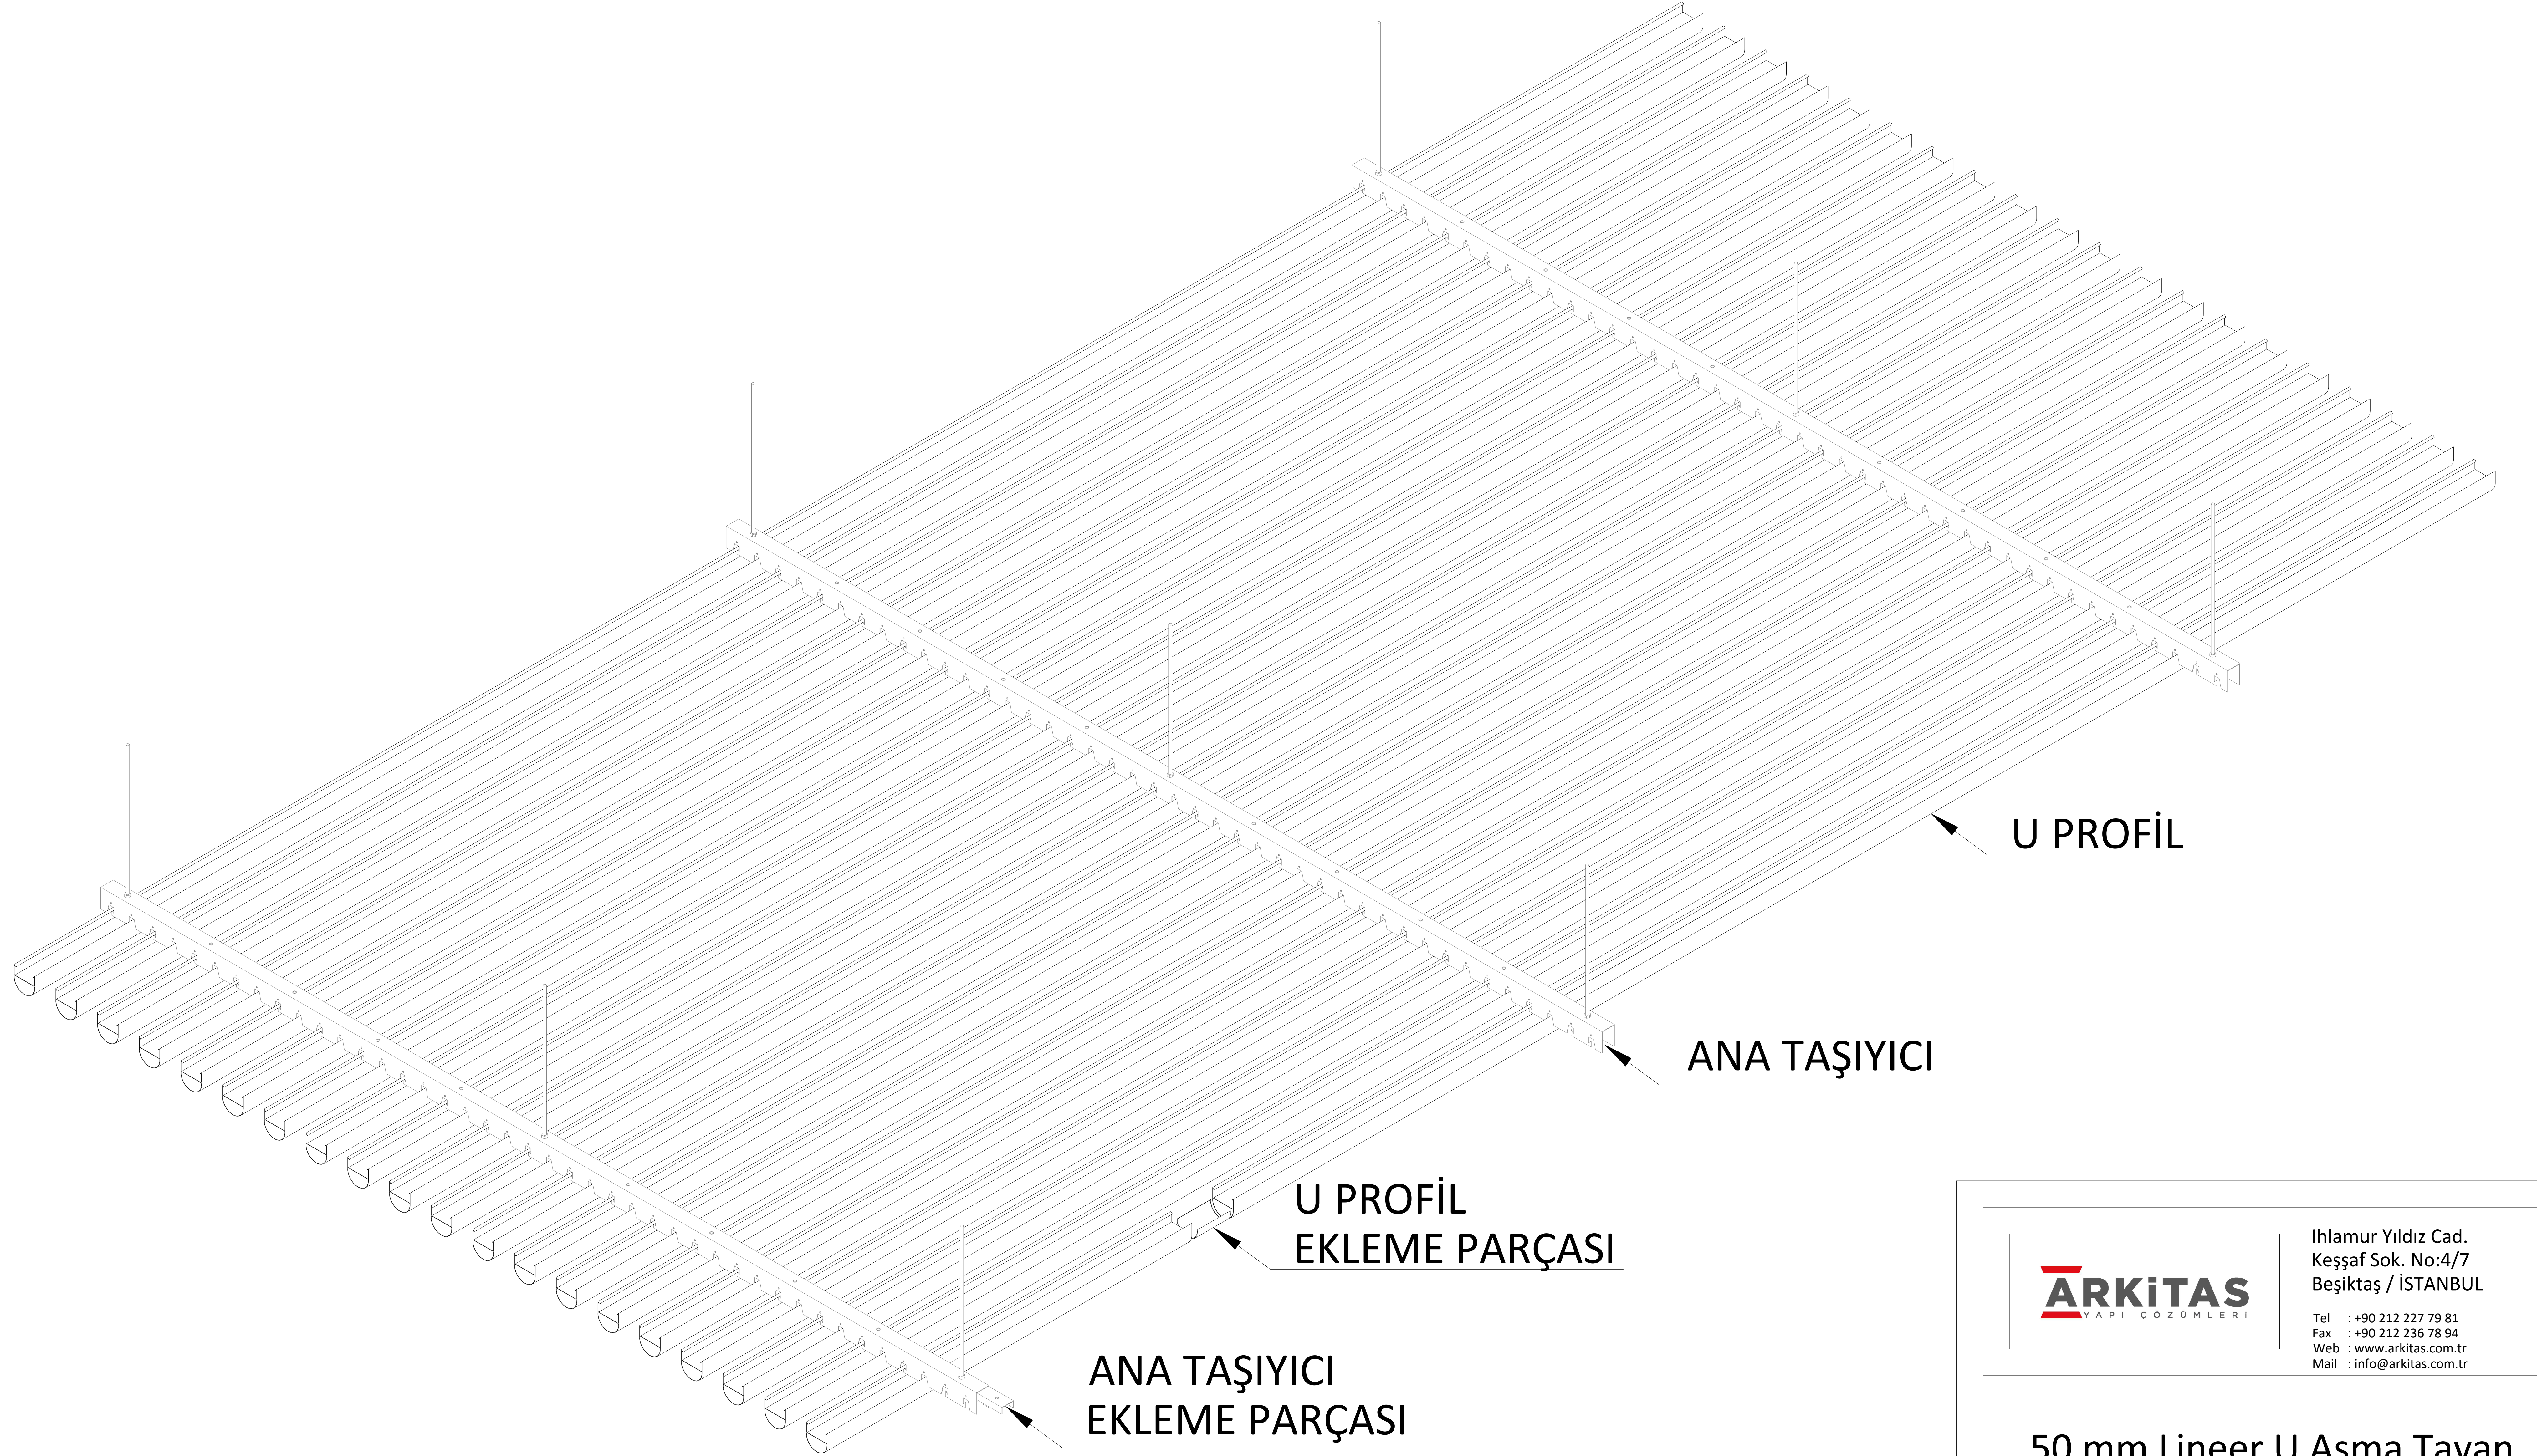

ARKİTAS
YAPI ÇÖZÜMLERİ

İhlamur Yıldız Cad.
Keşşaf Sok. No:4/7
Beşiktaş / İSTANBUL

Tel : +90 212 227 79 81
Fax : +90 212 236 78 94
Web : www.arkitas.com.tr
Mail : info@arkitas.com.tr

50 mm Lineer U Asma Tavan Sistemleri Prensip Detayı

Kod : CL.02.00

Rev. No: 00.00

Onay:

Tarih:

Çizim No:

Ölçek: NTS