





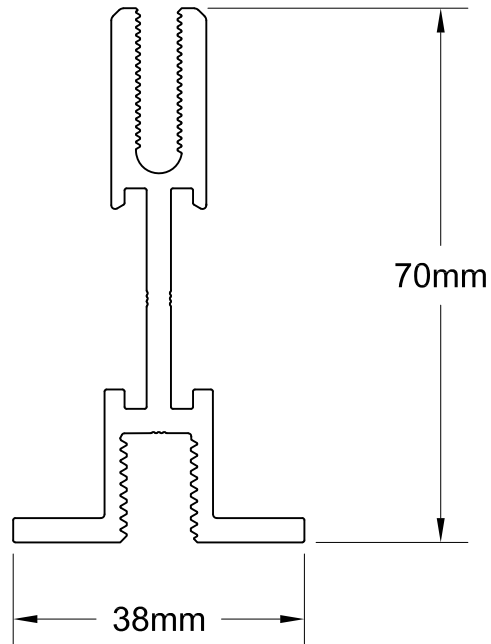

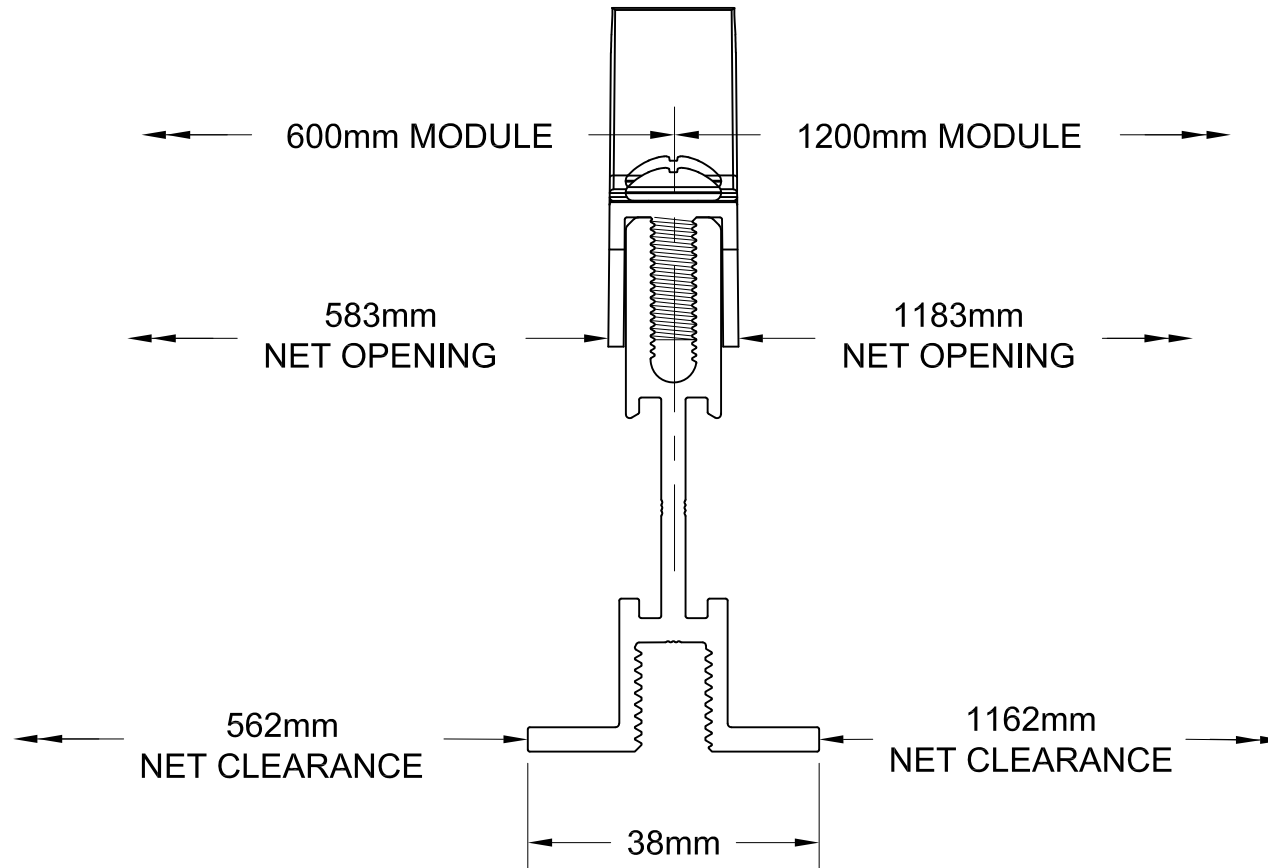

FIXTURES DIMENSIONS
ARE TYPICALLY MODULE SIZE LESS 22mm (MAXIMUM O.D.)

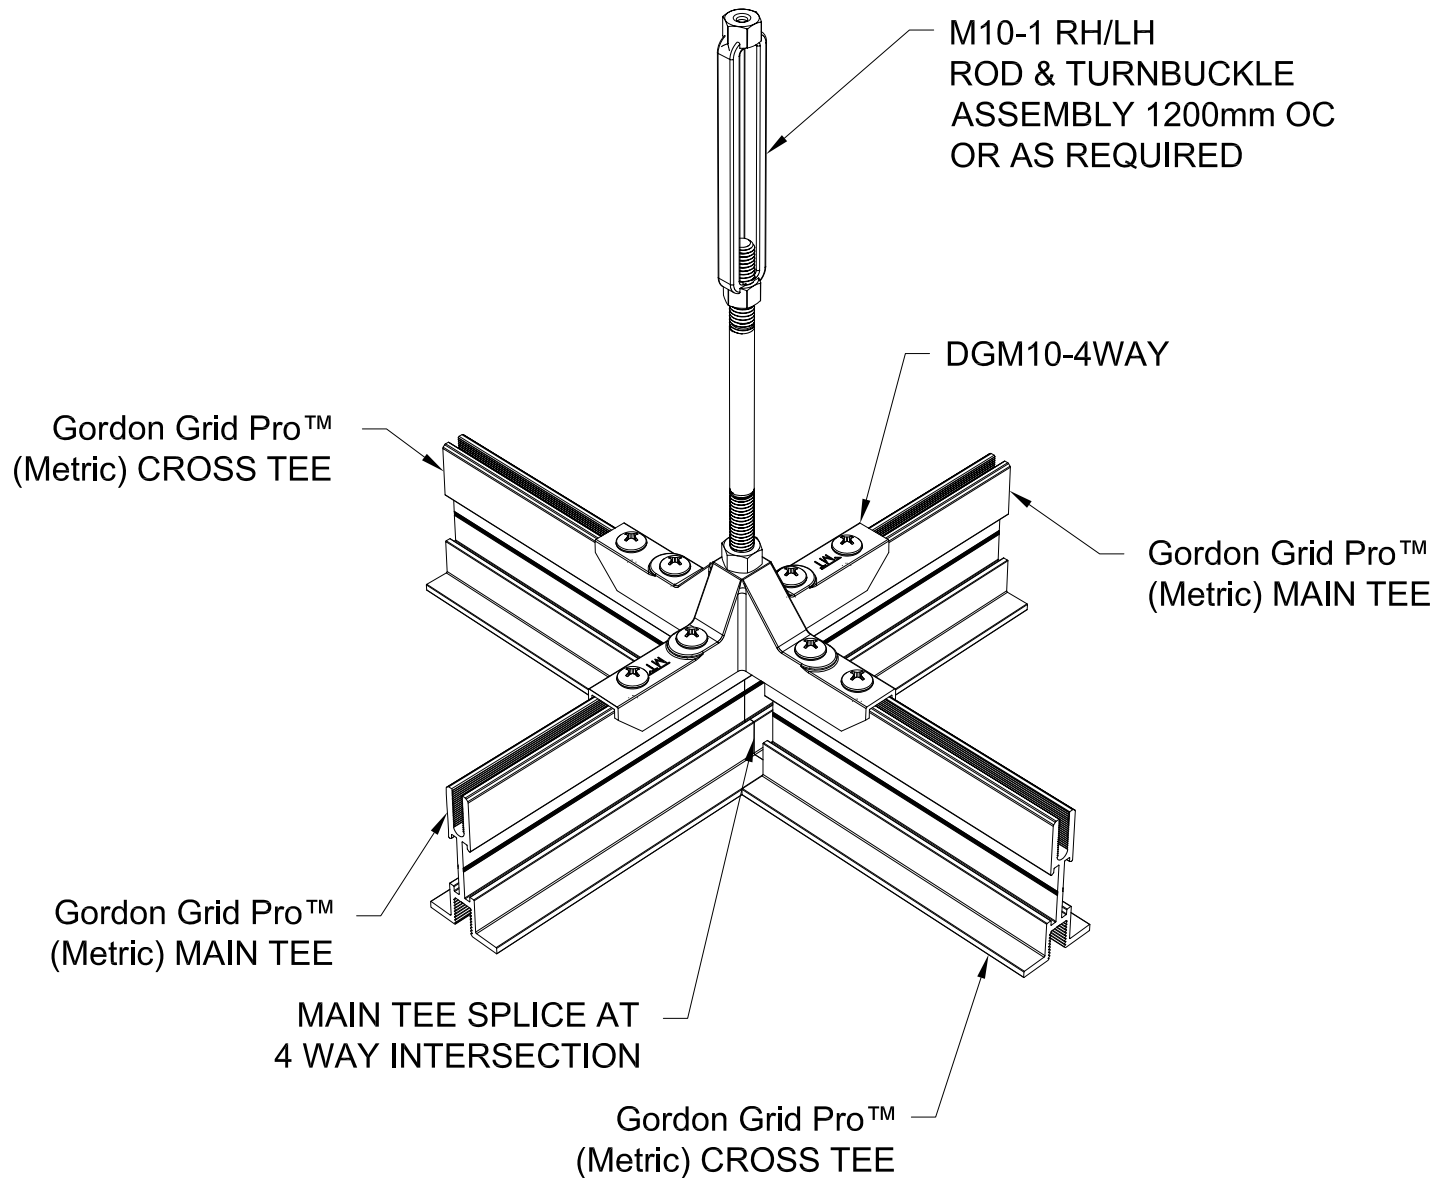


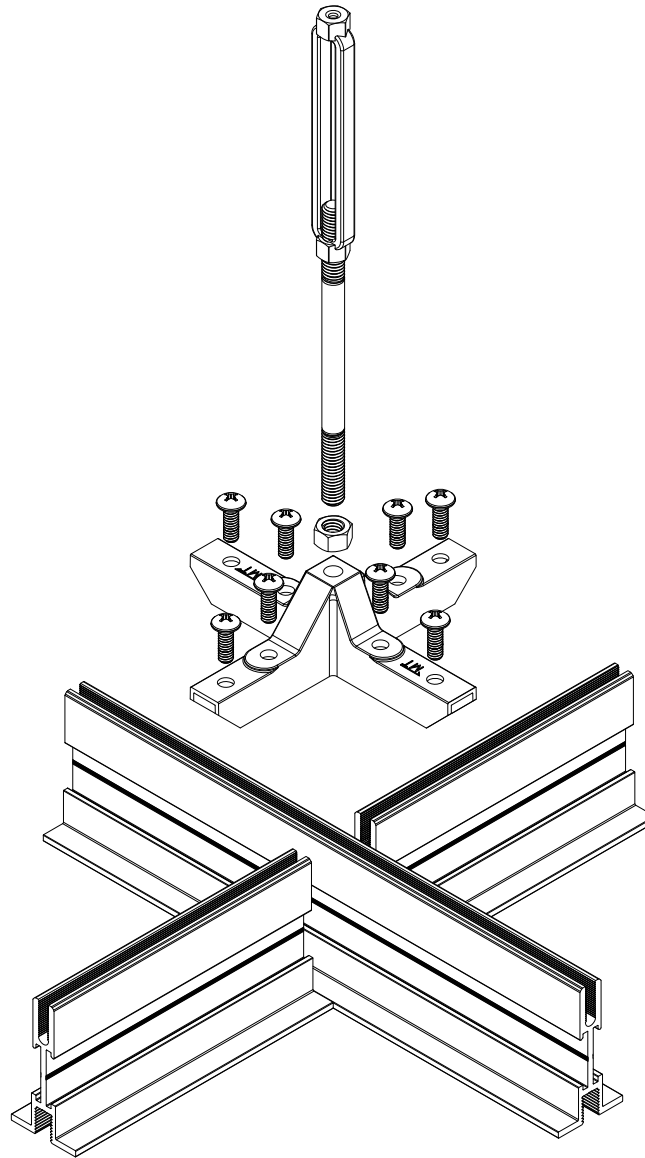

GORDON®
ARCHITECTURAL+ENGINEERED SOLUTIONS

5023 Hazel Jones Rd.
Bossier City, LA 71111
800.747.8954
GORDON-INC.COM
sales@gordon-inc.com


DATA CENTER CEILINGS
Gordon Grid Pro™ (Metric)
4-WAY CONNECTOR

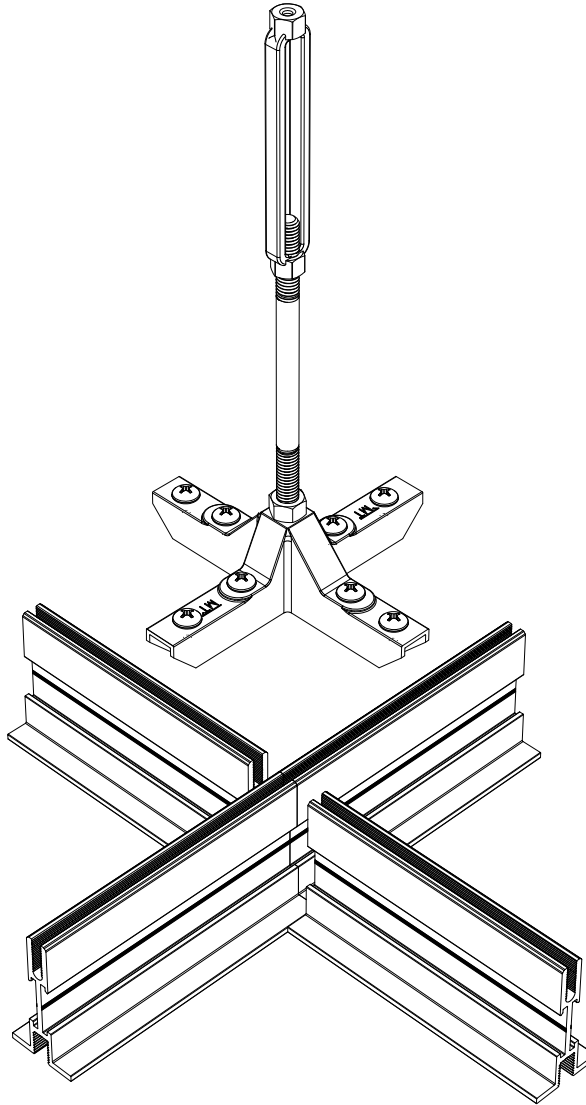


GORDON®
ARCHITECTURAL+ENGINEERED SOLUTIONS

5023 Hazel Jones Rd.
Bossier City, LA 71111
800.747.8954
GORDON-INC.COM
sales@gordon-inc.com

DATA CENTER CEILINGS
Gordon Grid Pro™ (Metric)
MTS CONNECTOR

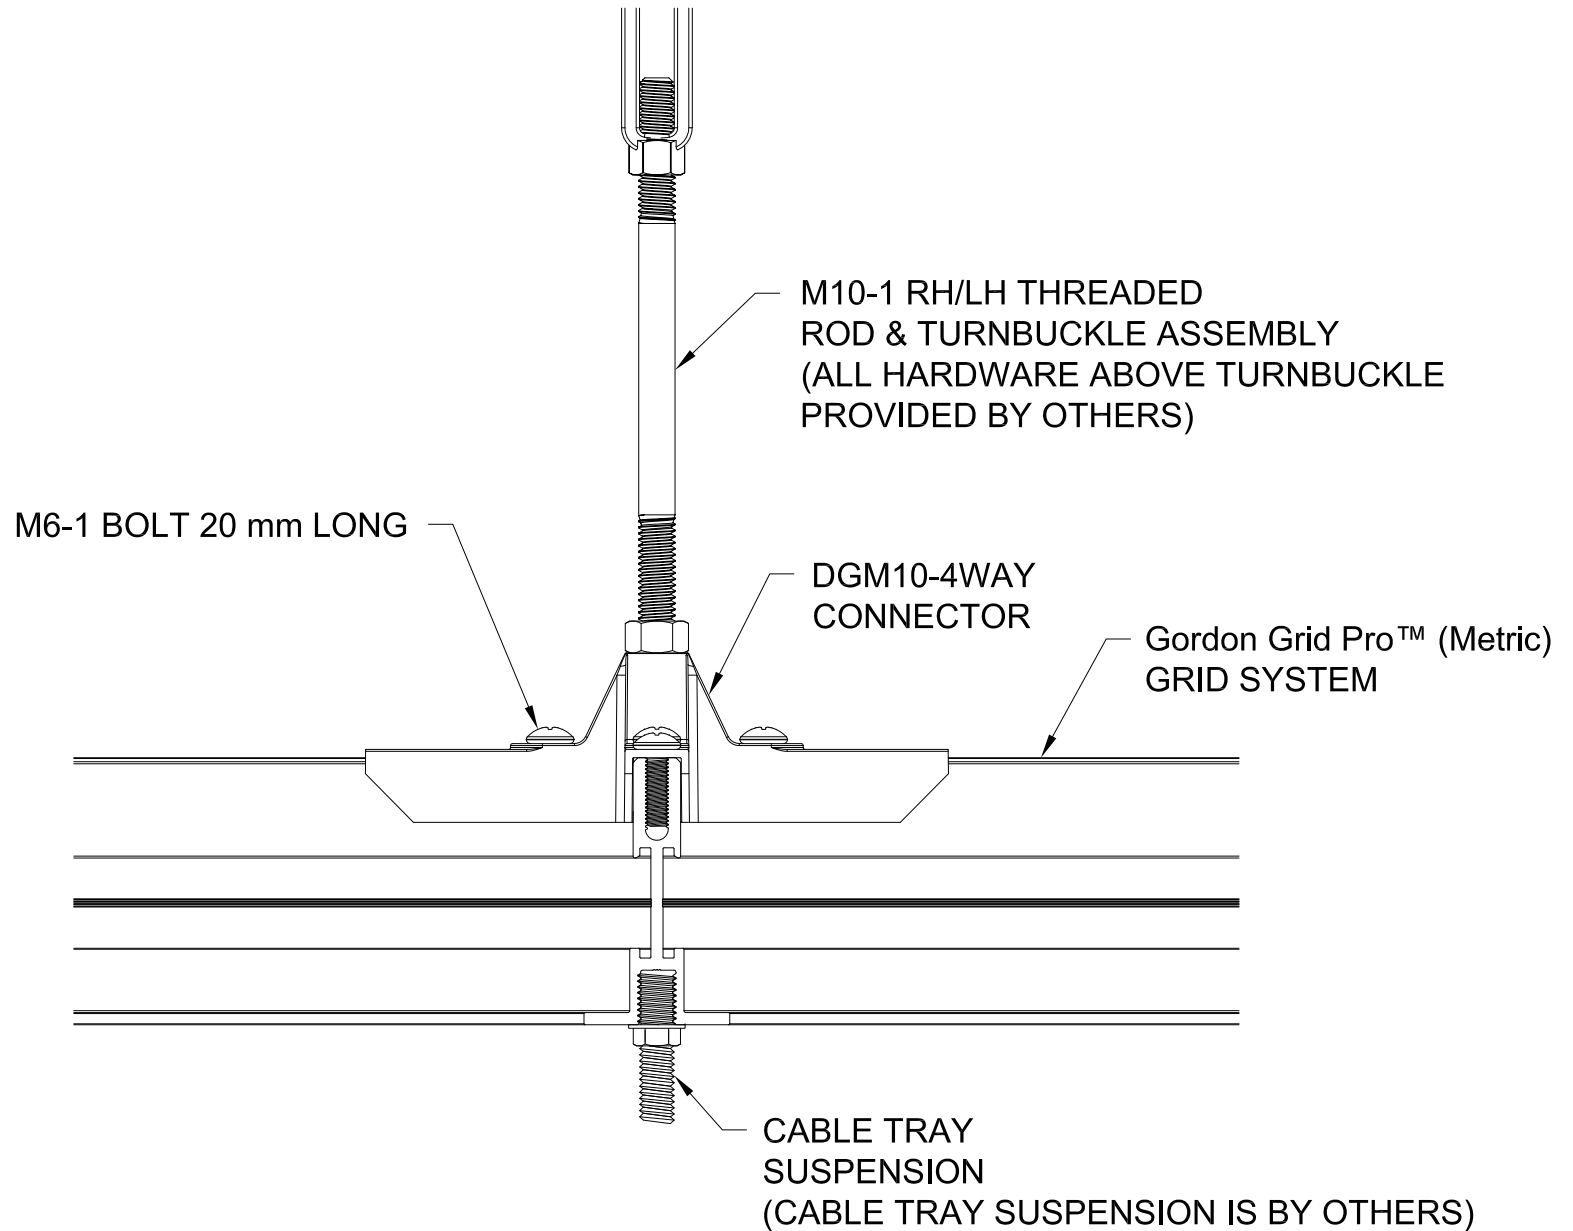


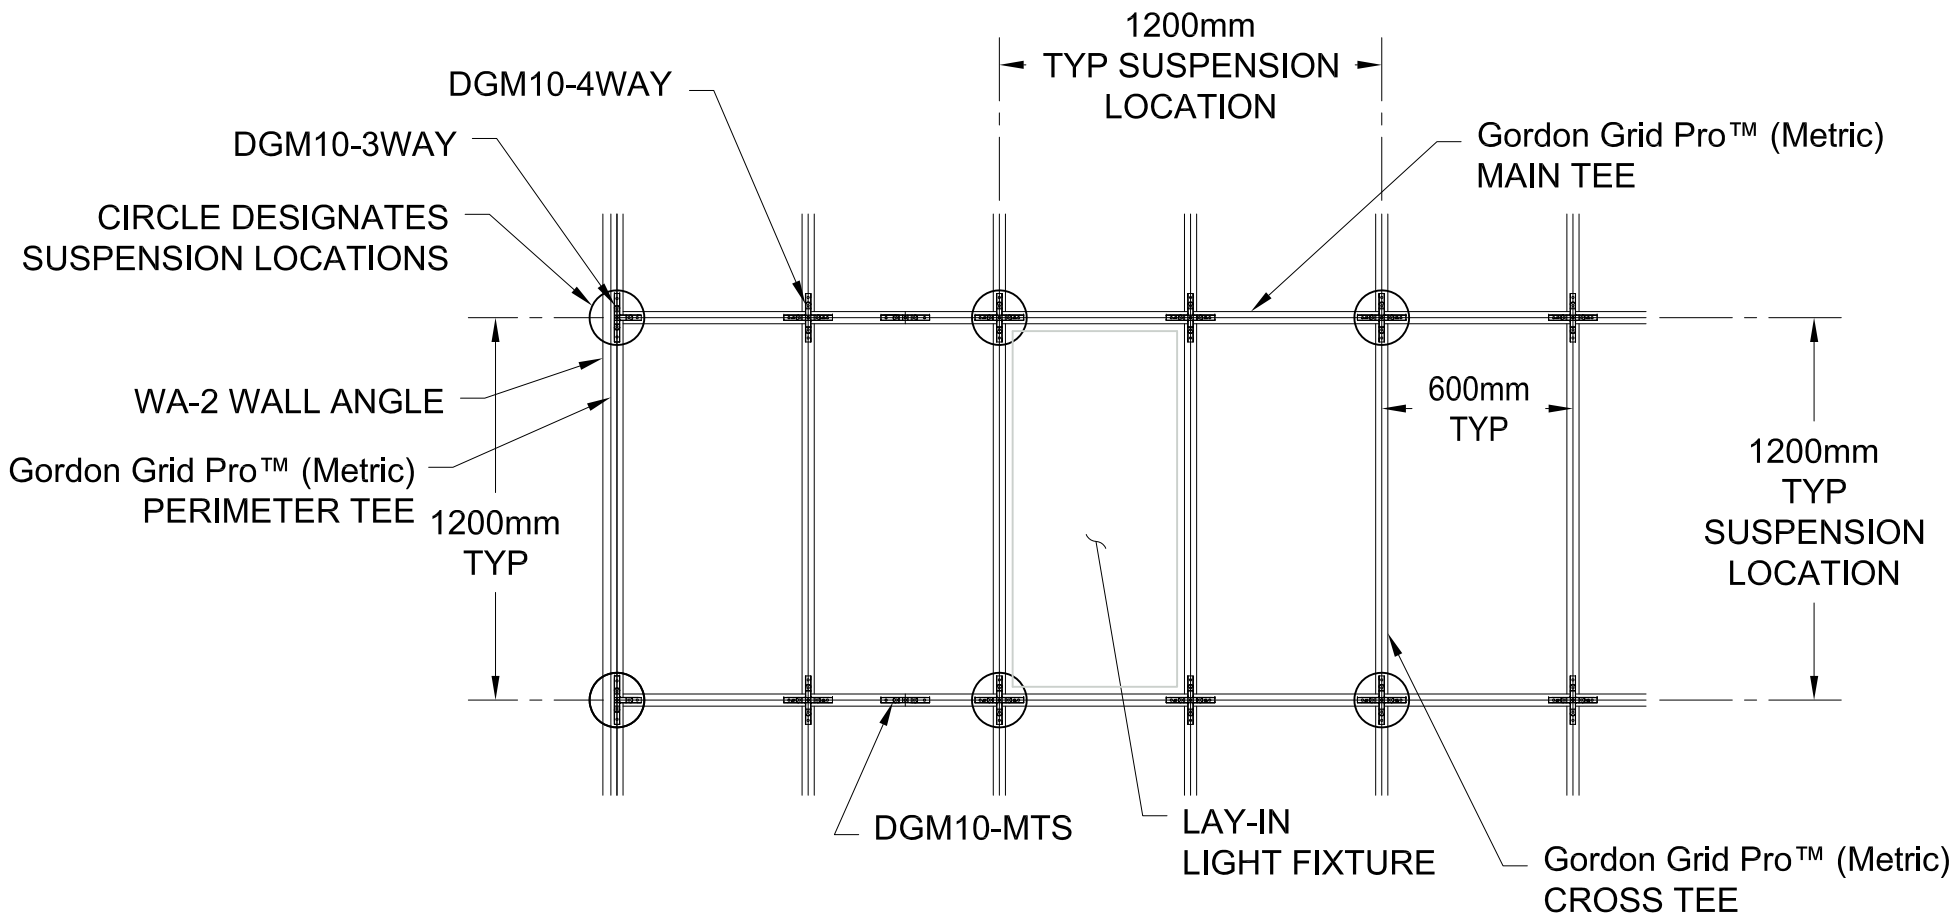

TYPICAL GRID PLAN


NOT TO SCALE


CONTACT GORDON DATA CENTER PRODUCTS DIVISION
FOR INFORMATION ON PANEL OPTIONS AND DataLUME LIGHT
FIXTURES SIZED TO FIT THIS GRID MODULE

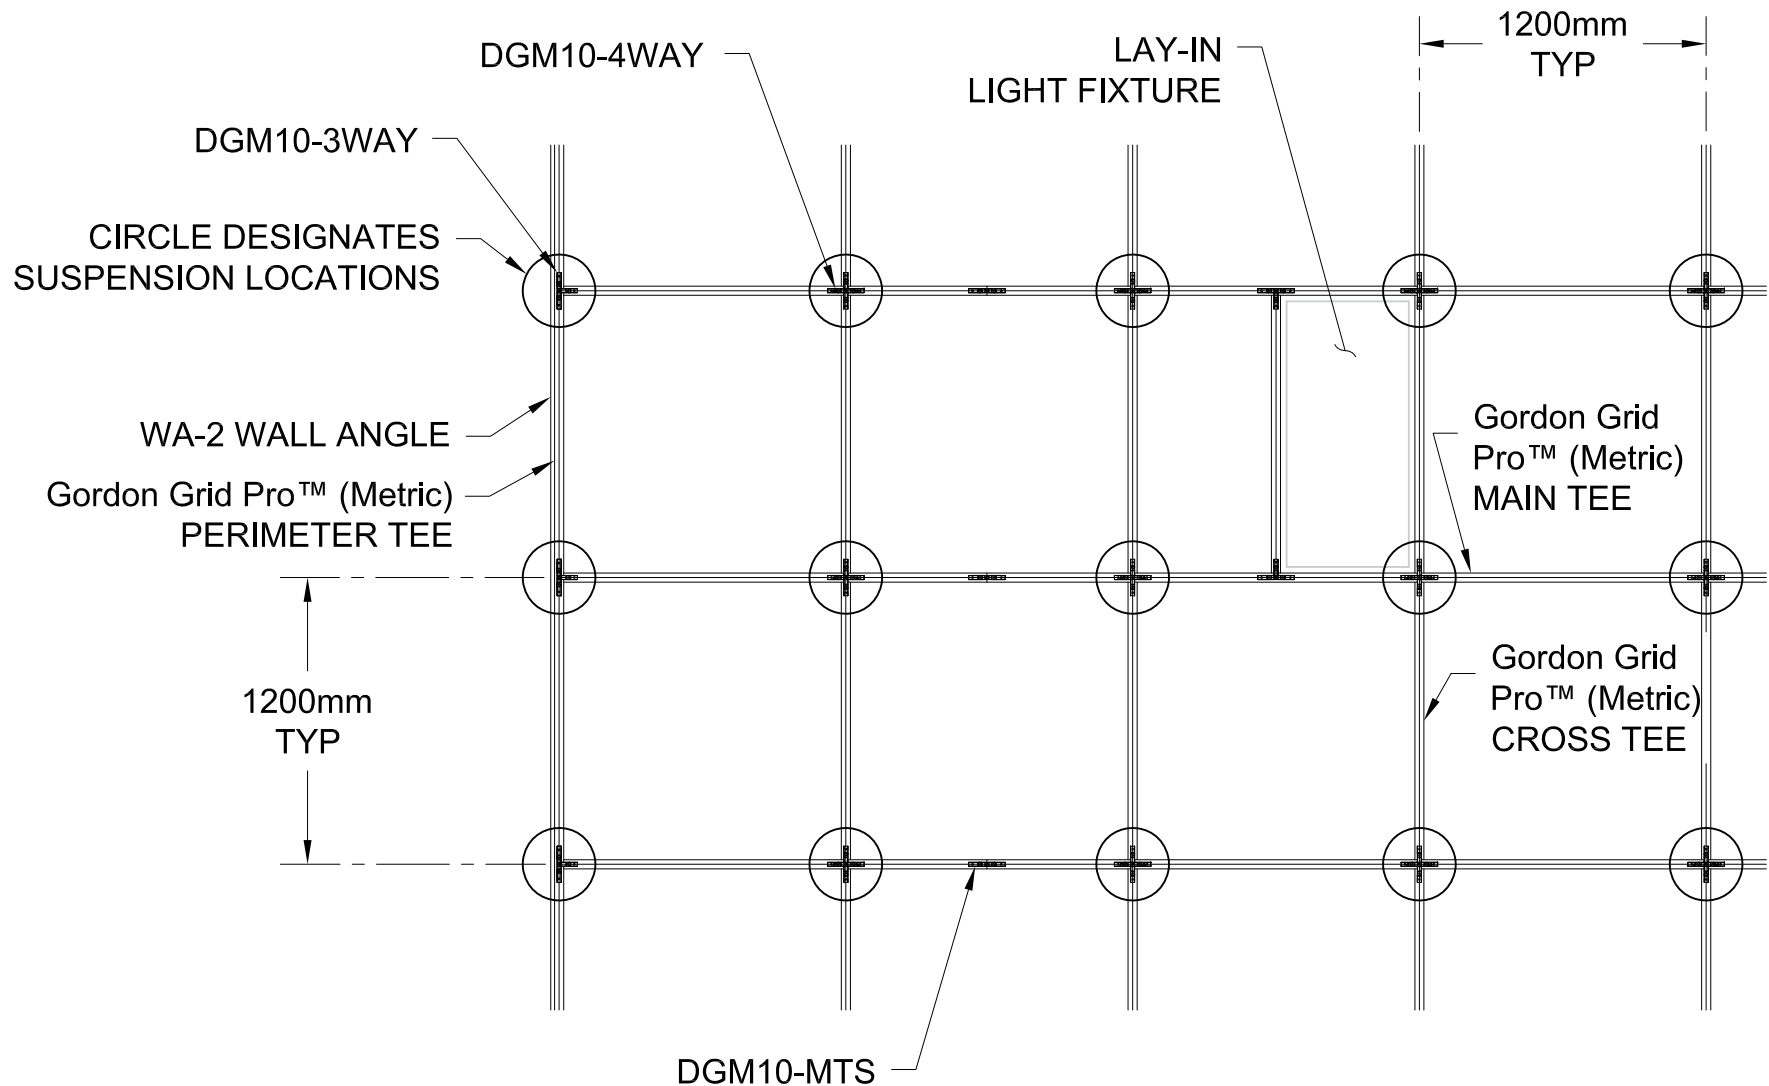

TYPICAL GRID PLAN
NOT TO SCALE

CONTACT GORDON DATA CENTER PRODUCTS DIVISION
FOR INFORMATION ON PANEL OPTIONS AND DataLUME LIGHT
FIXTURES SIZED TO FIT THIS GRID MODULE

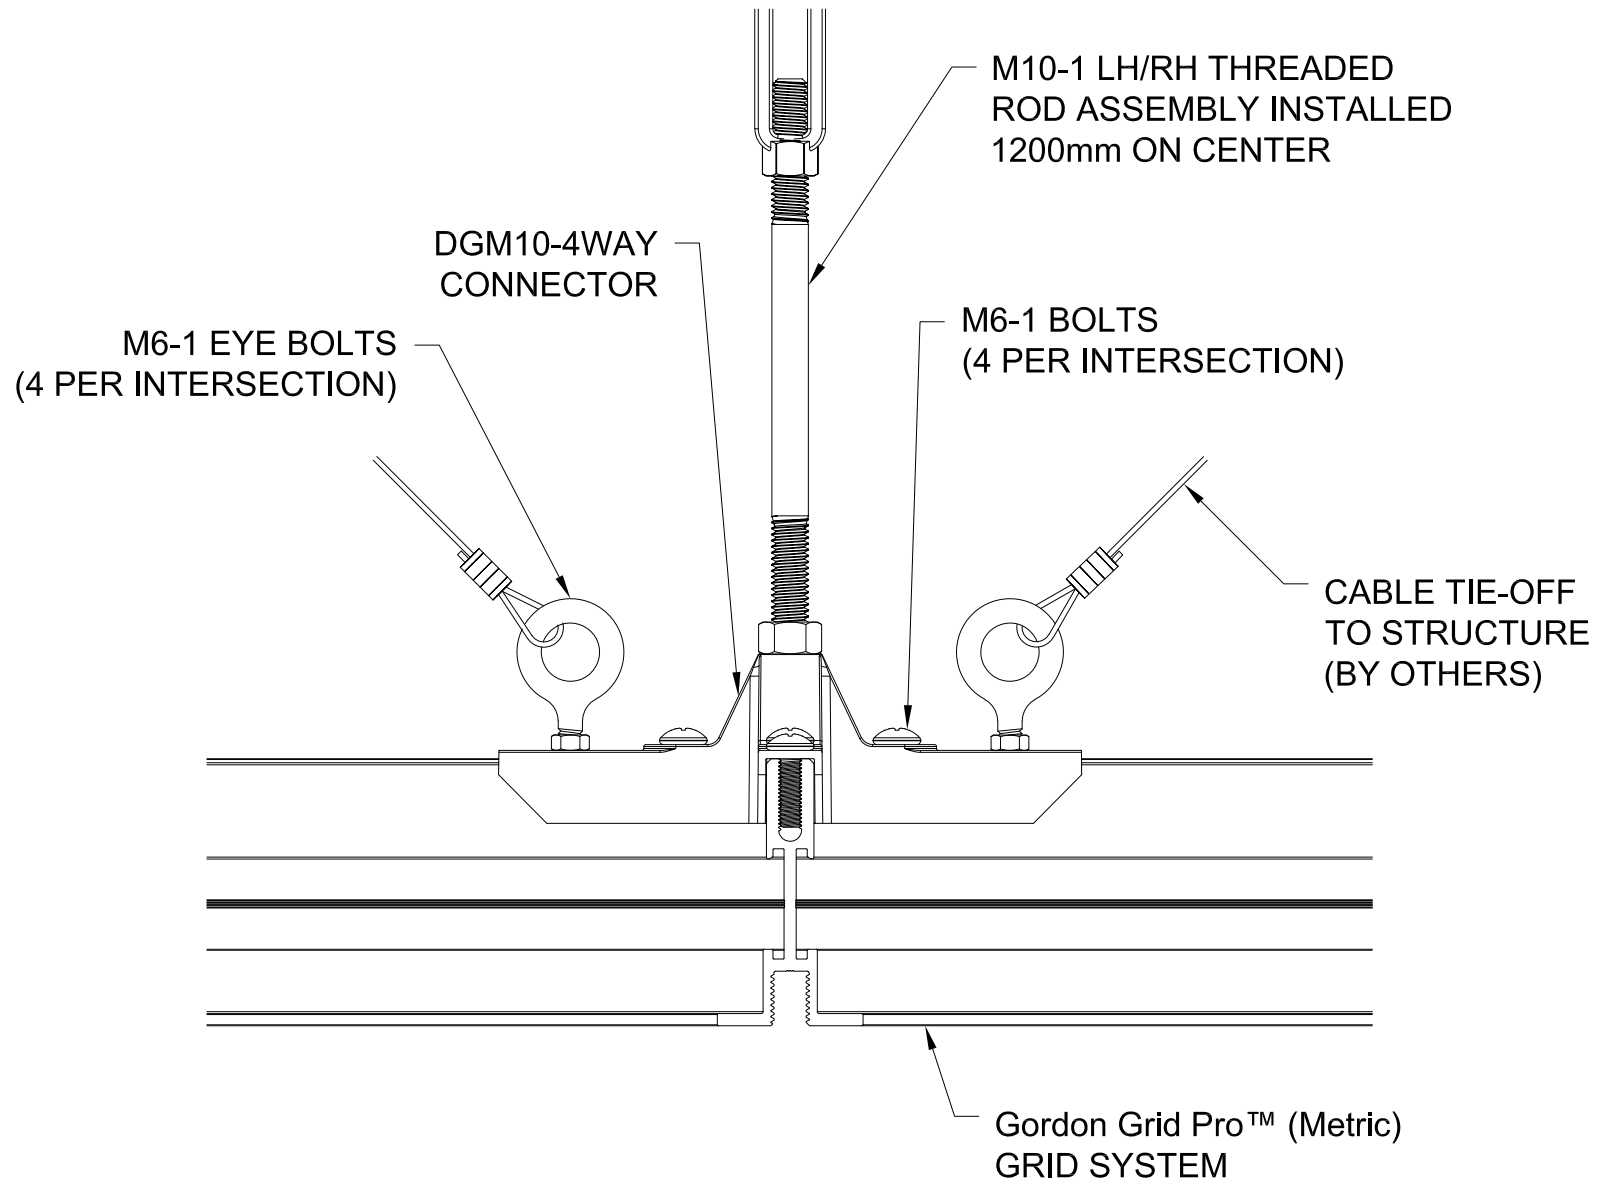


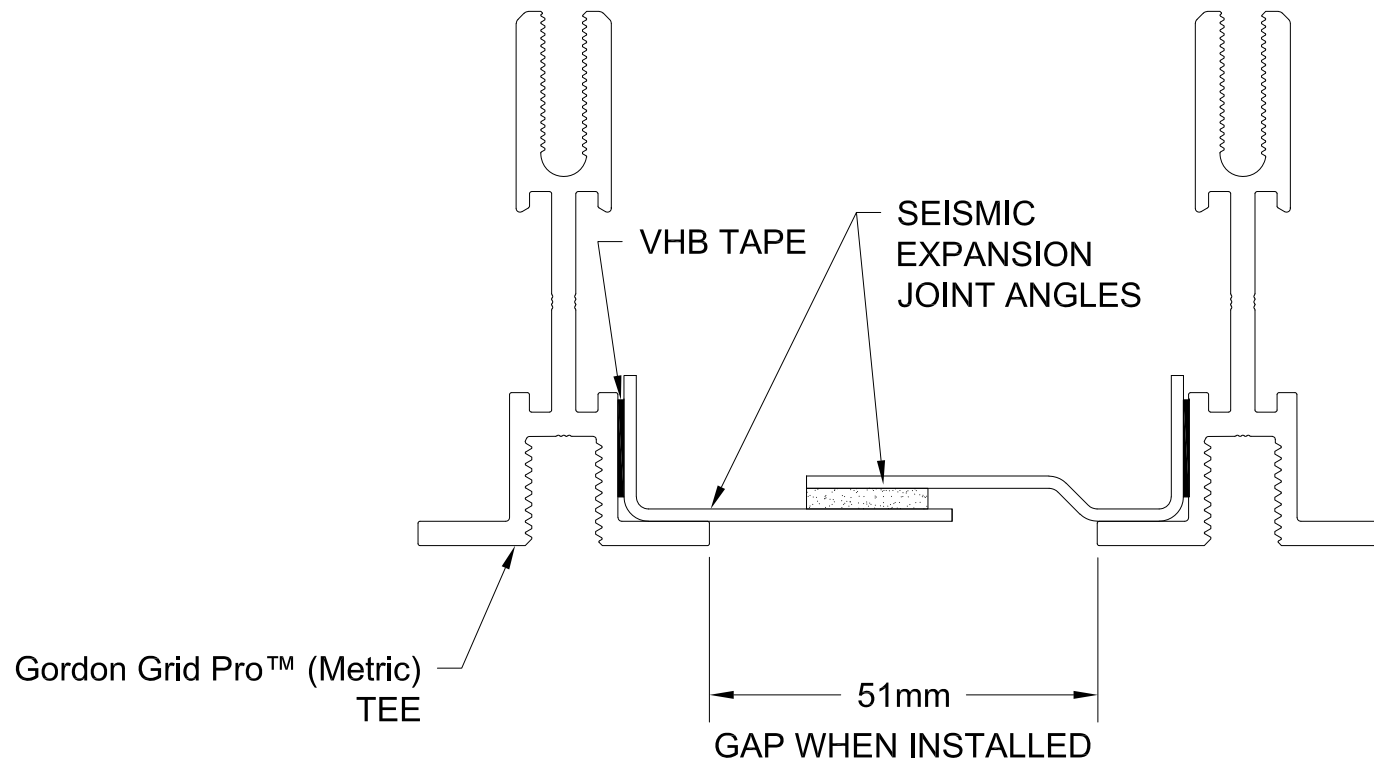



GORDON®
ARCHITECTURAL+ENGINEERED SOLUTIONS


5023 Hazel Jones Rd.
Bossier City, LA 71111
800.747.8954
GORDON-INC.COM
sales@gordon-inc.com

DATA CENTER CEILINGS
Gordon Grid Pro™ (Metric)
SEISMIC EXPANSION JOINT

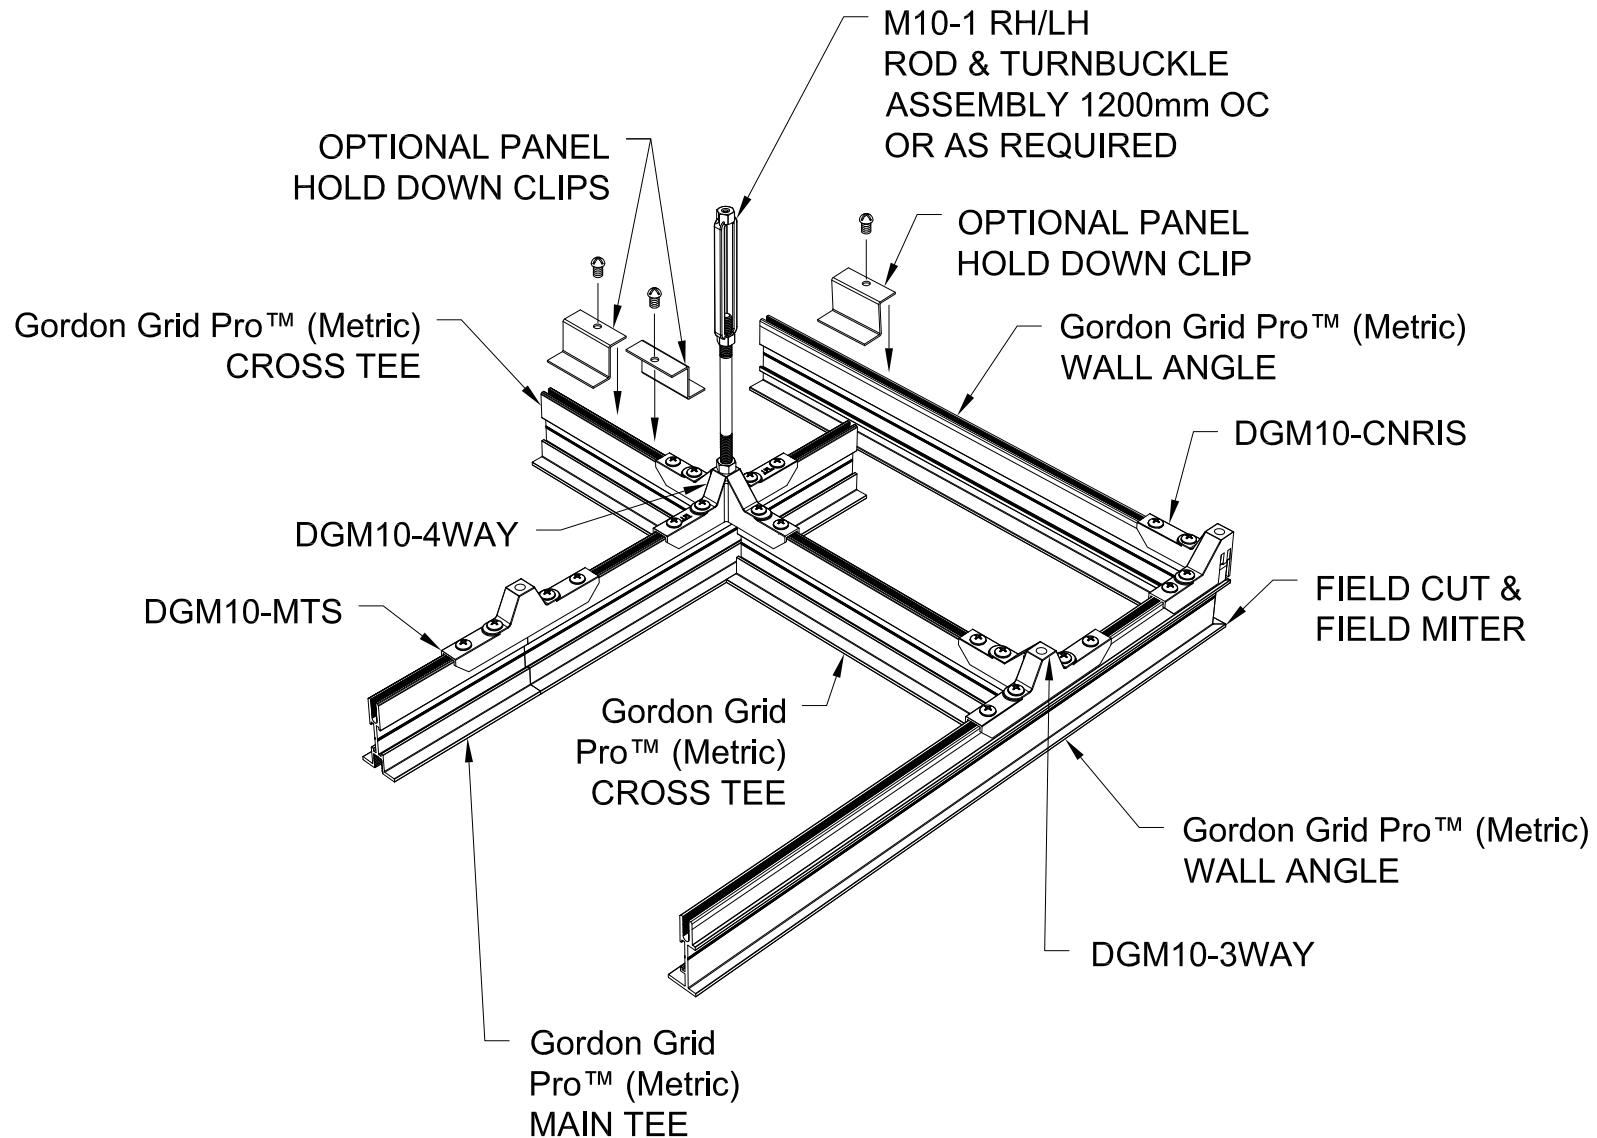

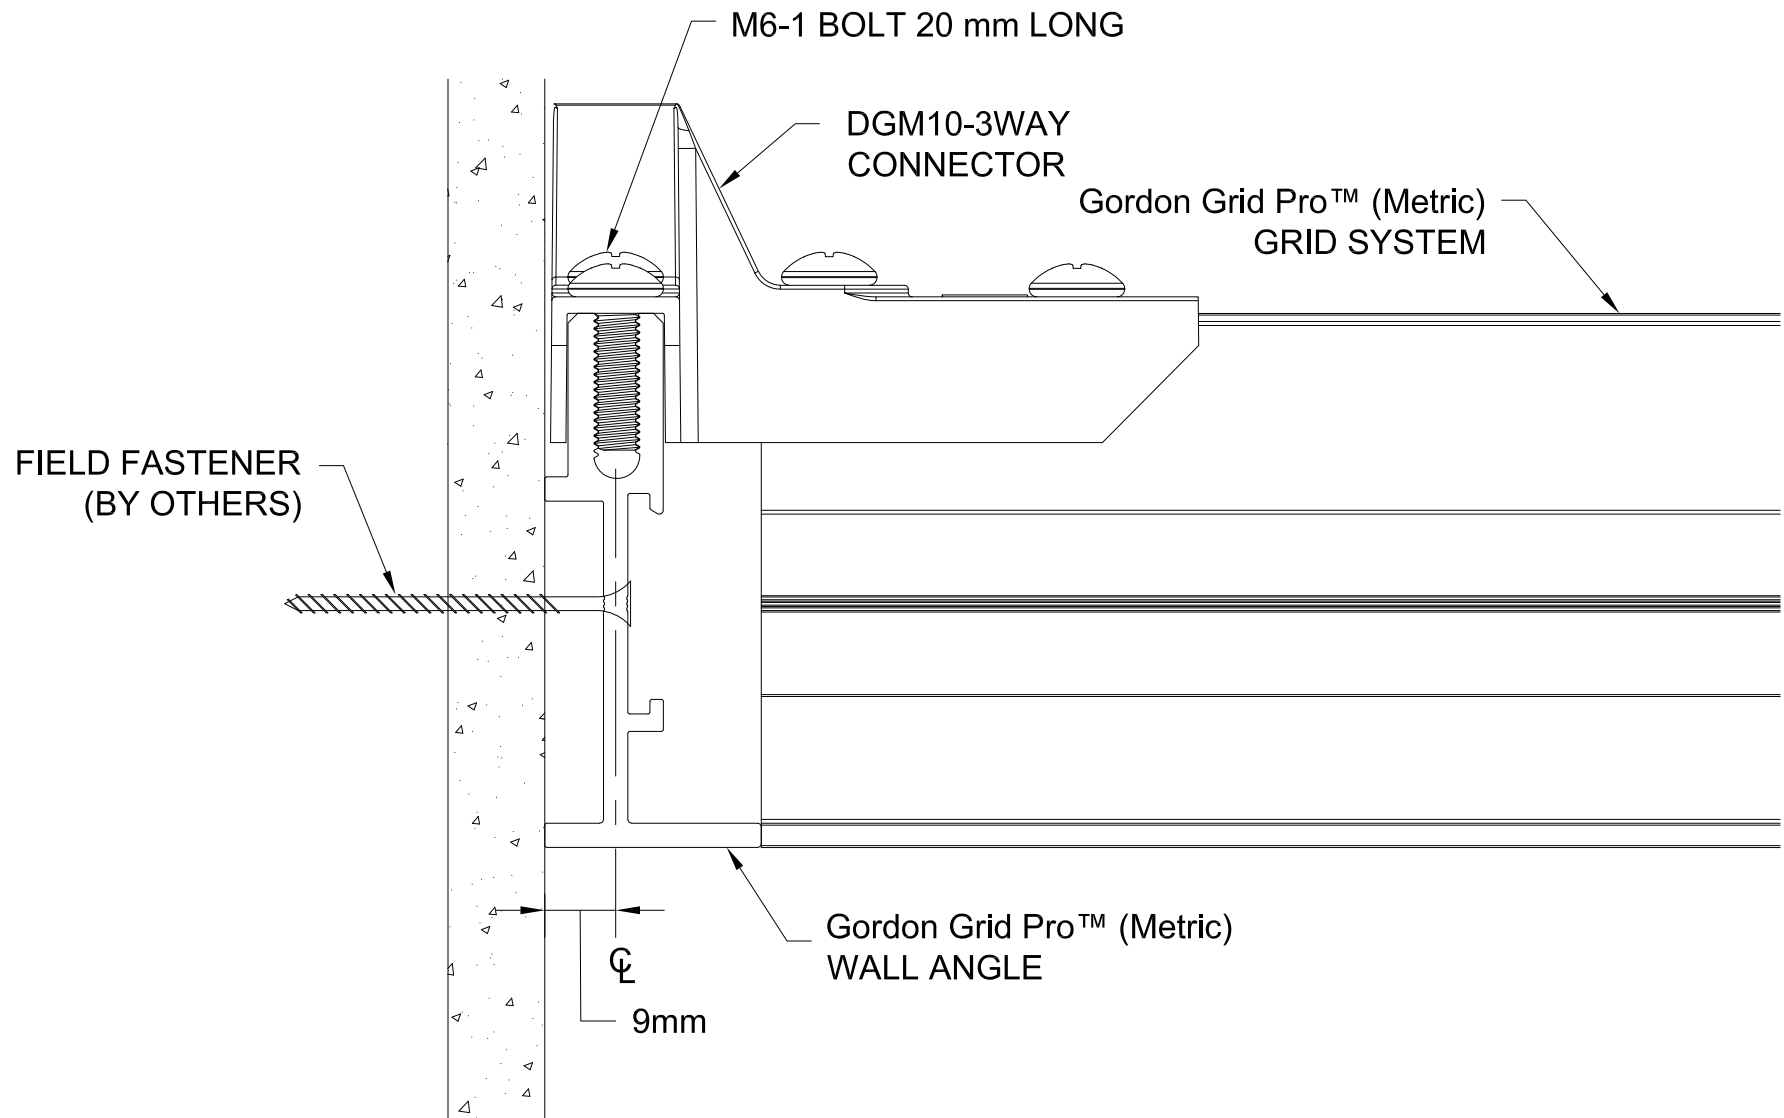

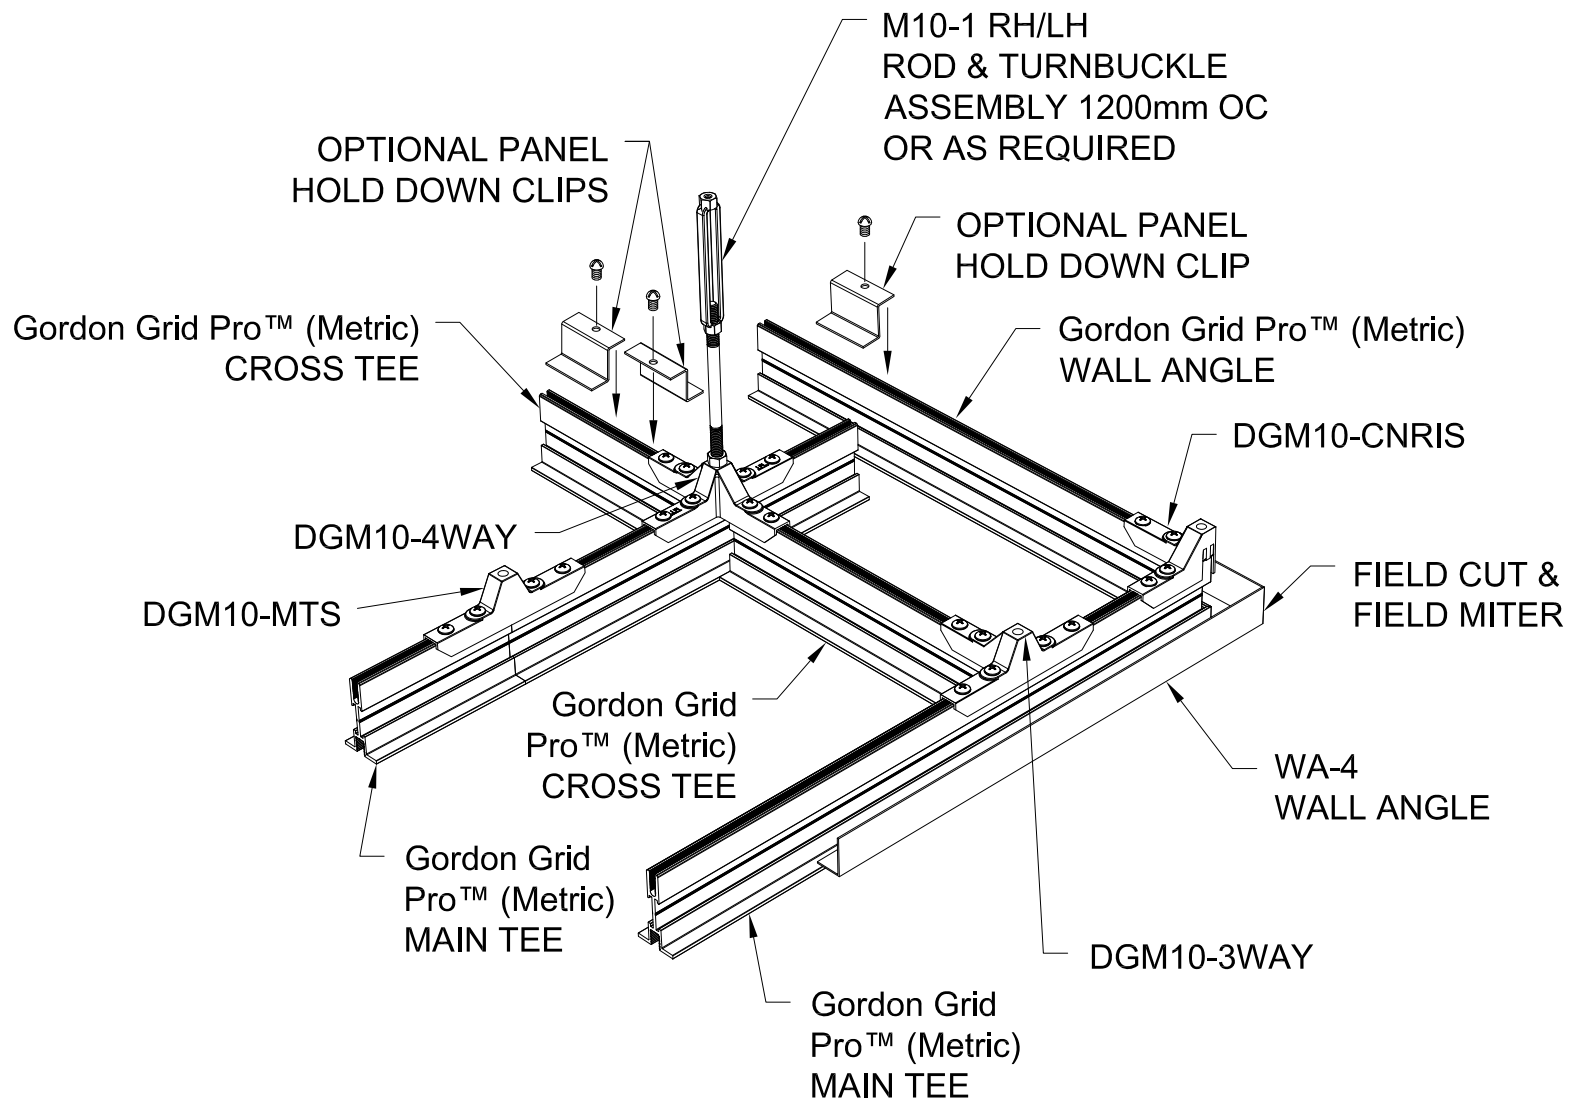


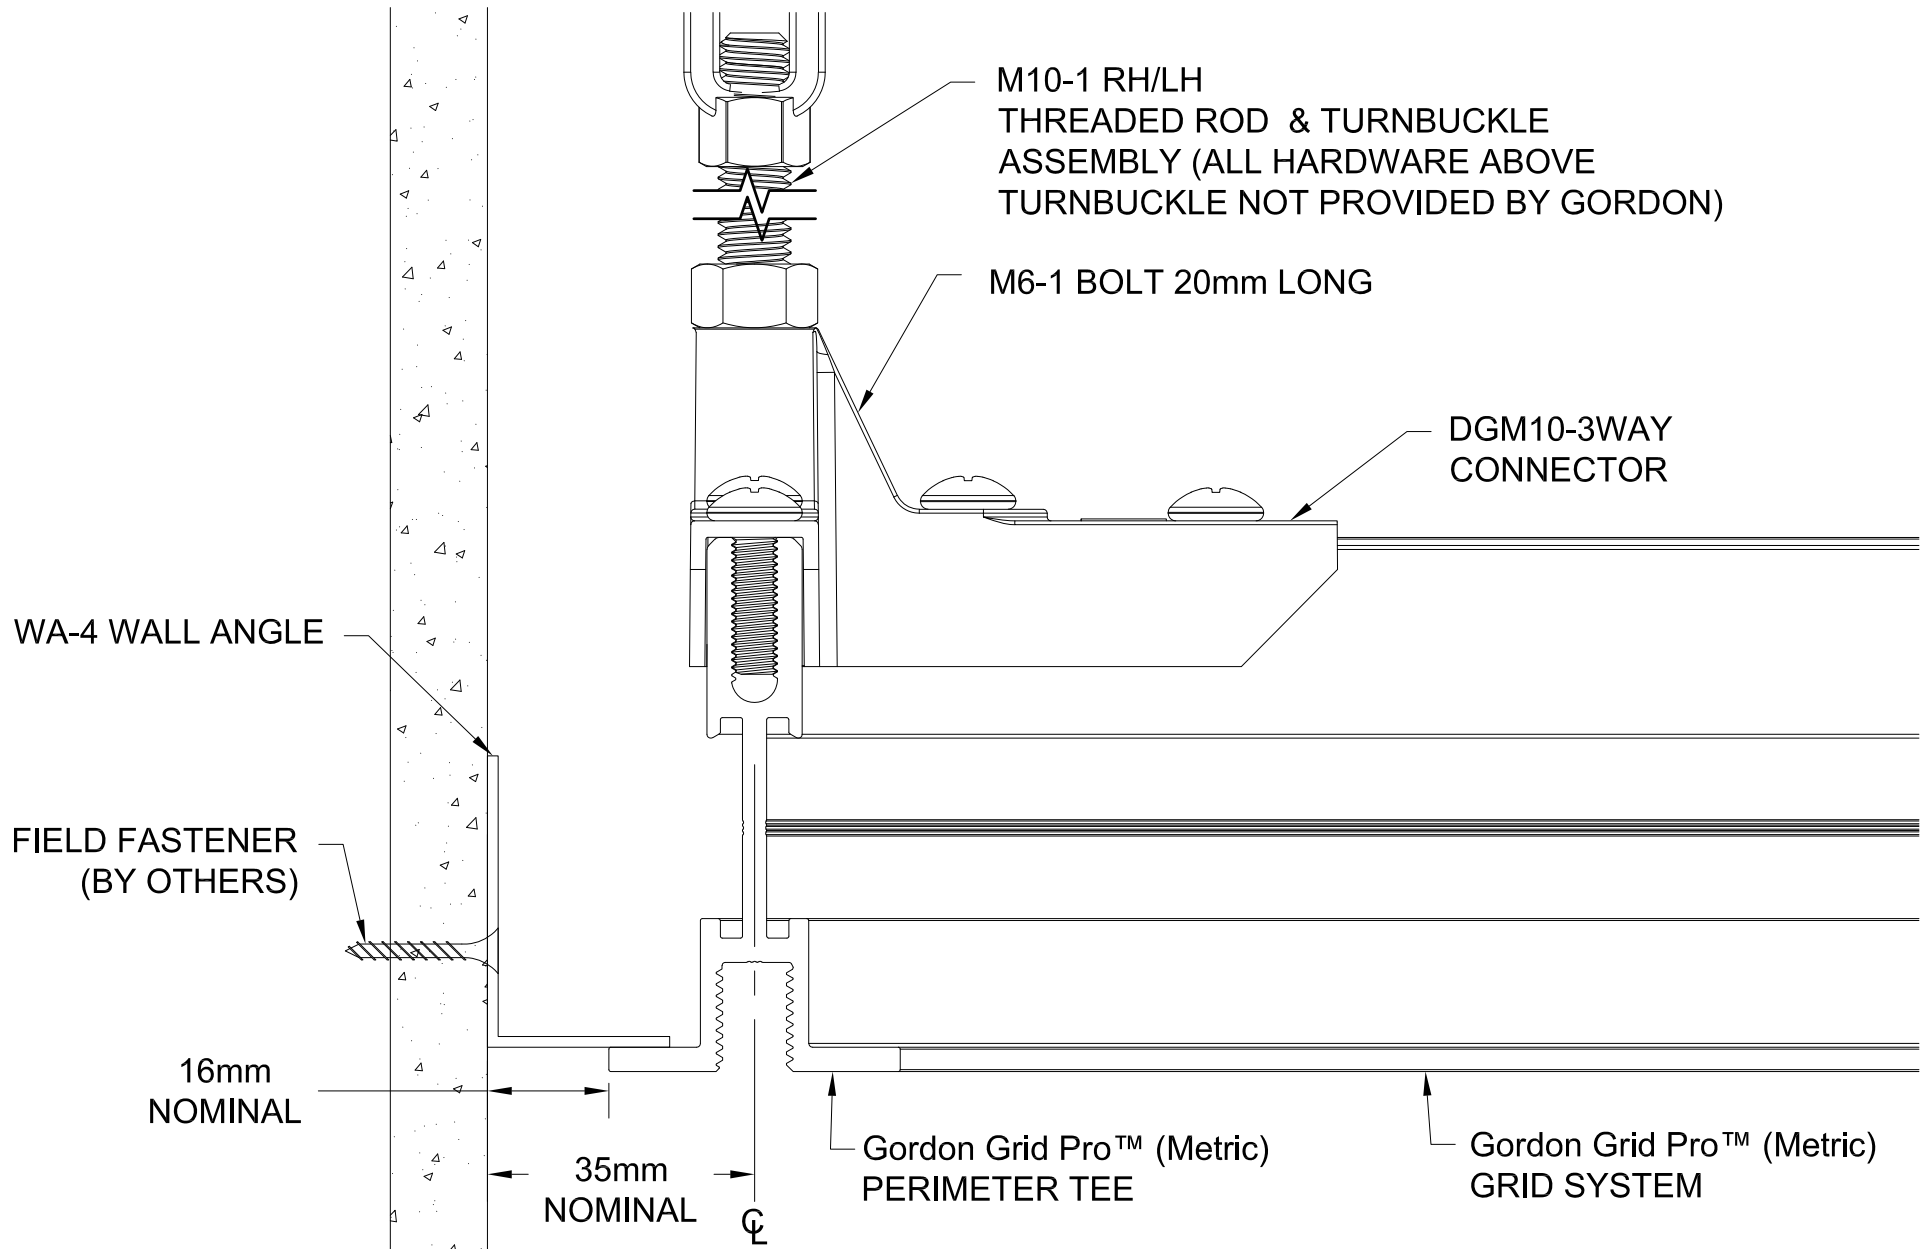

GORDON®
ARCHITECTURAL+ENGINEERED SOLUTIONS

5023 Hazel Jones Rd.
Bossier City, LA 71111
800.747.8954
GORDON-INC.COM
sales@gordon-inc.com

DATA CENTER CEILINGS Gordon Grid Pro™ (Metric) FLOATING PERIMETER SECTION

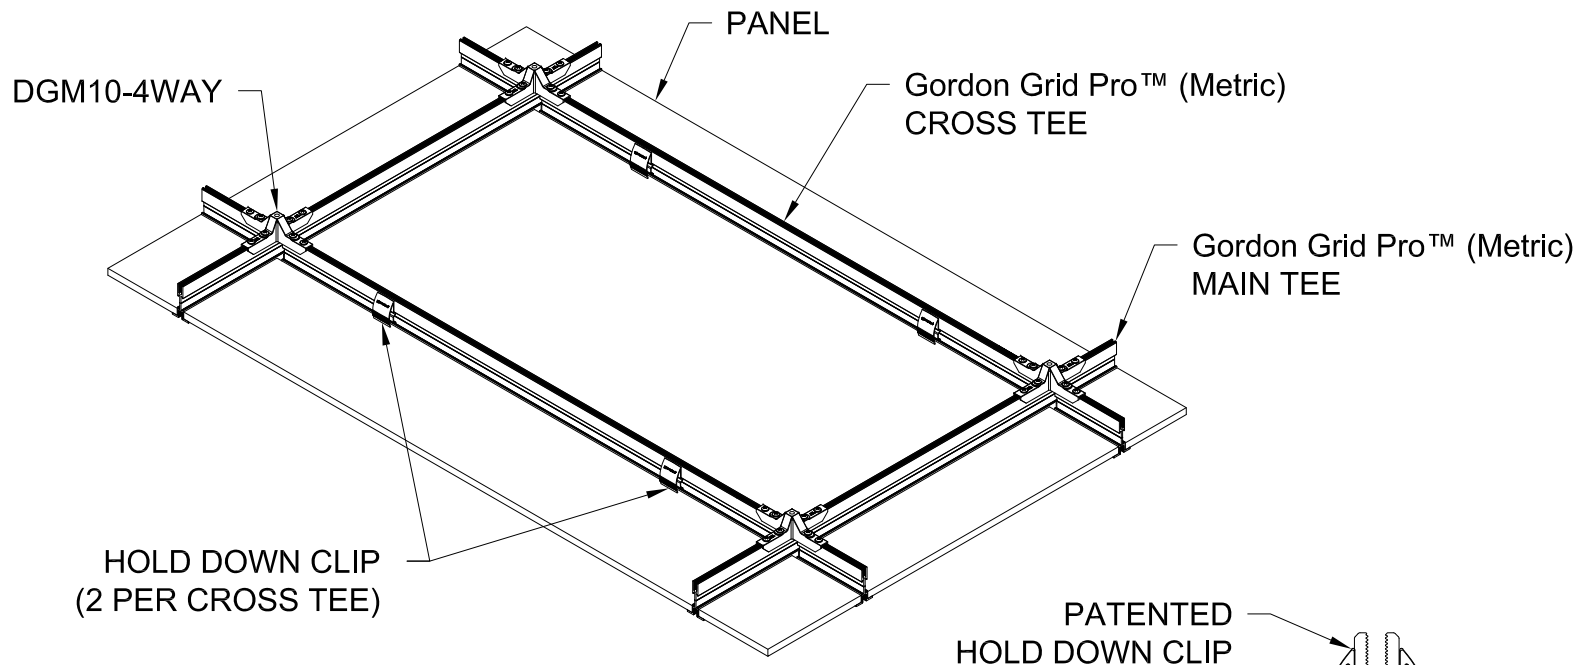


HOLD DOWN CLIP ISOMETRIC

NOT TO SCALE

GORDON'S DATA CENTER HOLD DOWN CLIPS ARE DESIGNED TO APPLY ENOUGH PRESSURE TO OVERCOME THE AIR DIFFERENTIAL BETWEEN THE DATA HALL AND THE PLENUM THUS REDUCING TILE LIFT, WHILE STILL ALLOWING THE TILES TO BE REMOVED ONCE ENOUGH FORCE IS APPLIED.

THE CLIPS WORK WITH THE FOLLOWING TILE SIZES:


WORKING SIZE LIMITS: 20MM TO 25MM LESS THAN MODULE SIZE
 WORKING THICKNESS LIMITS: 12MM TO 20MM

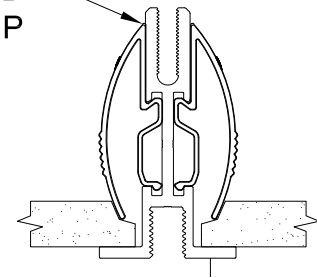

SECTION AT HOLD DOWN CLIP

NOT TO SCALE

U.S. PATENT NO. 12,139,908

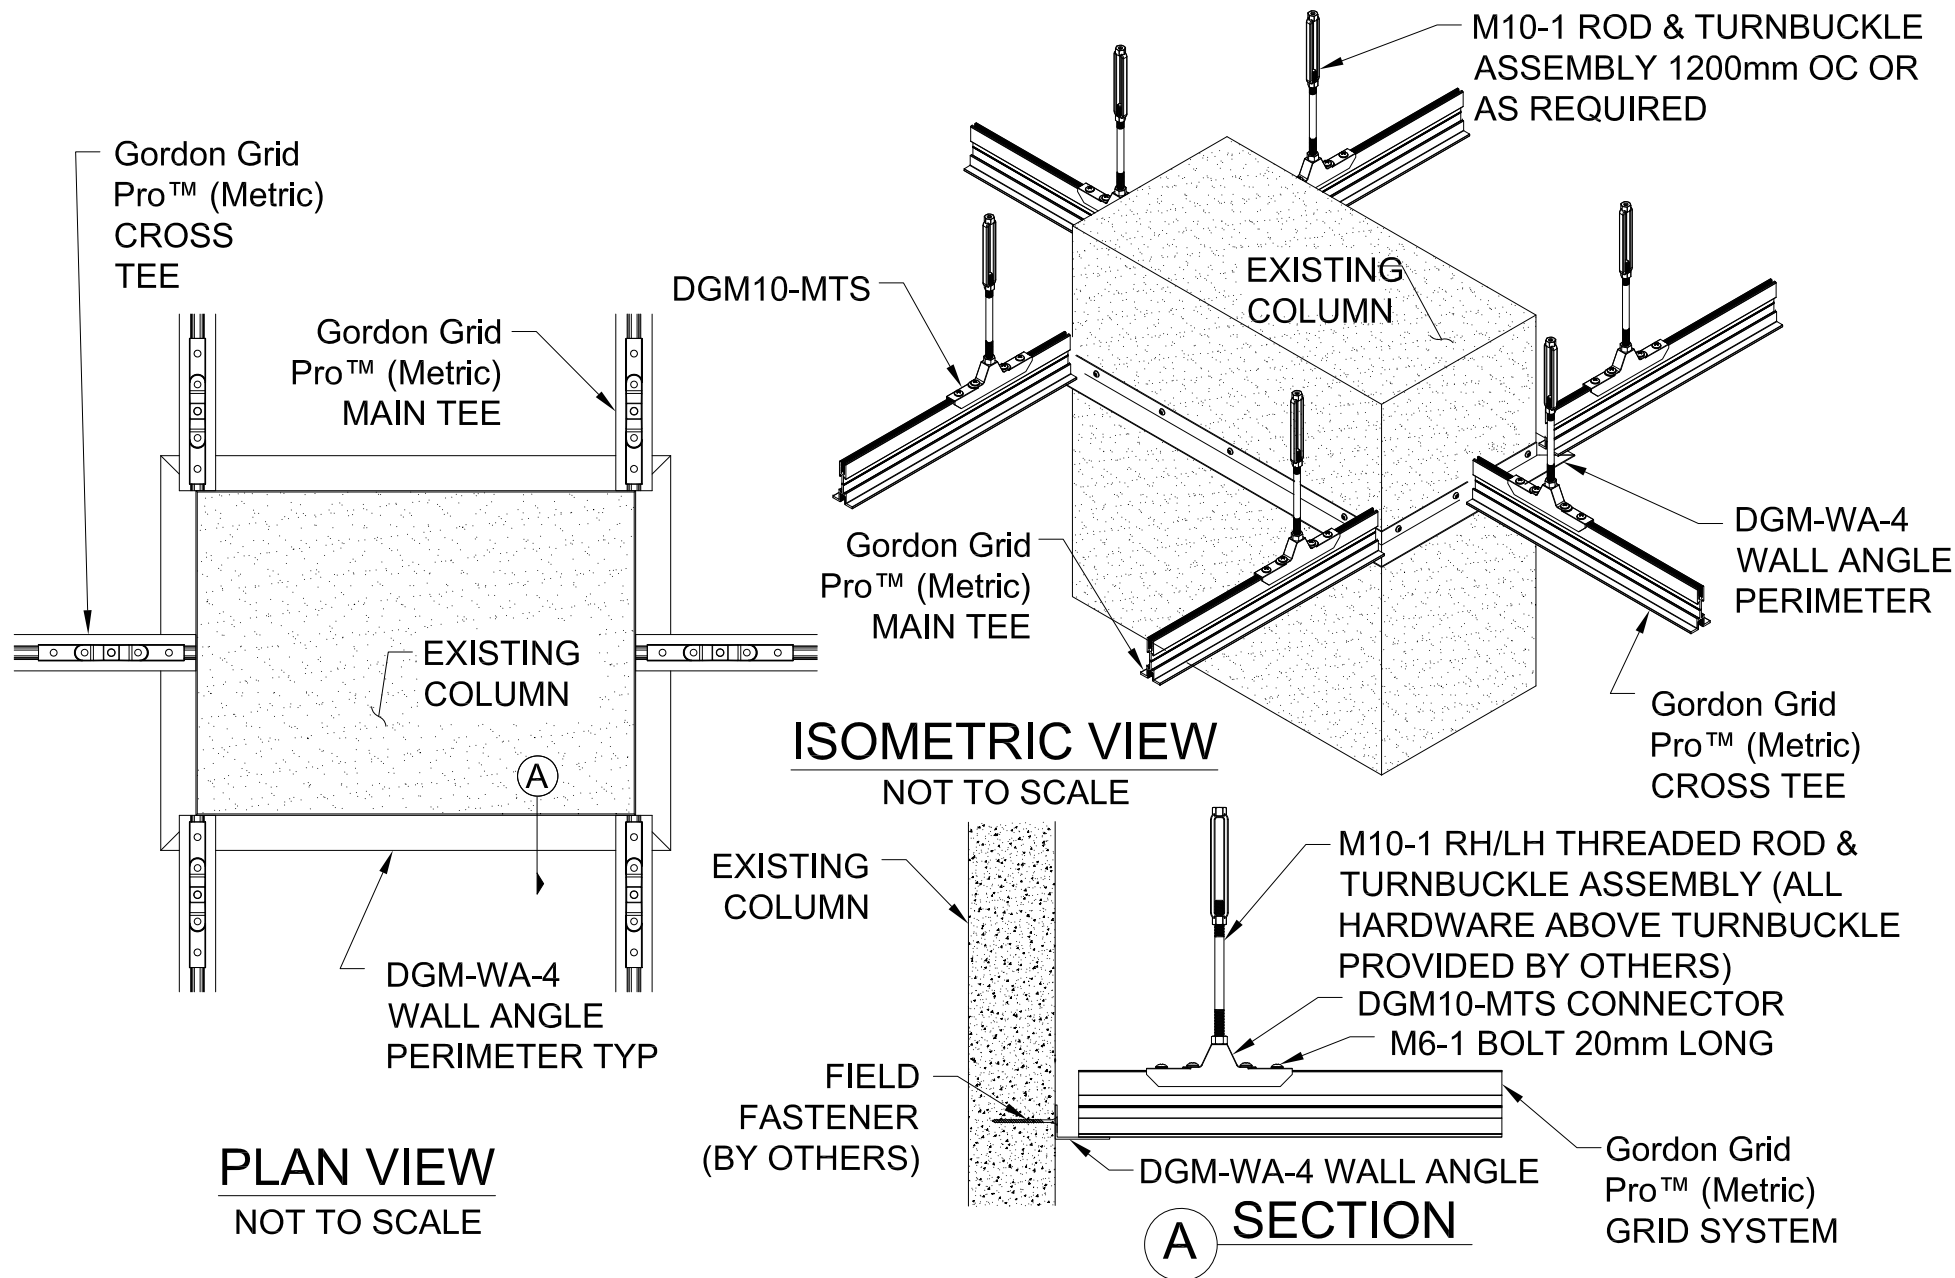

Gordon Grid Pro™
(Metric) GRID

CABLE TRAY AND
SUSPENSION HARDWARE
(BY OTHERS)

PANEL

Gordon Grid
Pro™ (Metric)
GRID

FLAT
WASHER
HEX NUT


ROD

GORDON®
ARCHITECTURAL+ENGINEERED SOLUTIONS

5023 Hazel Jones Rd.
Bossier City, LA 71111
800.747.8954
GORDON-INC.COM
sales@gordon-inc.com

DATA CENTER CEILINGS
Gordon Grid Pro™ (Metric)
CABLE TRAY INSTALLATION

Gordon Grid Pro™
(Metric) GRID

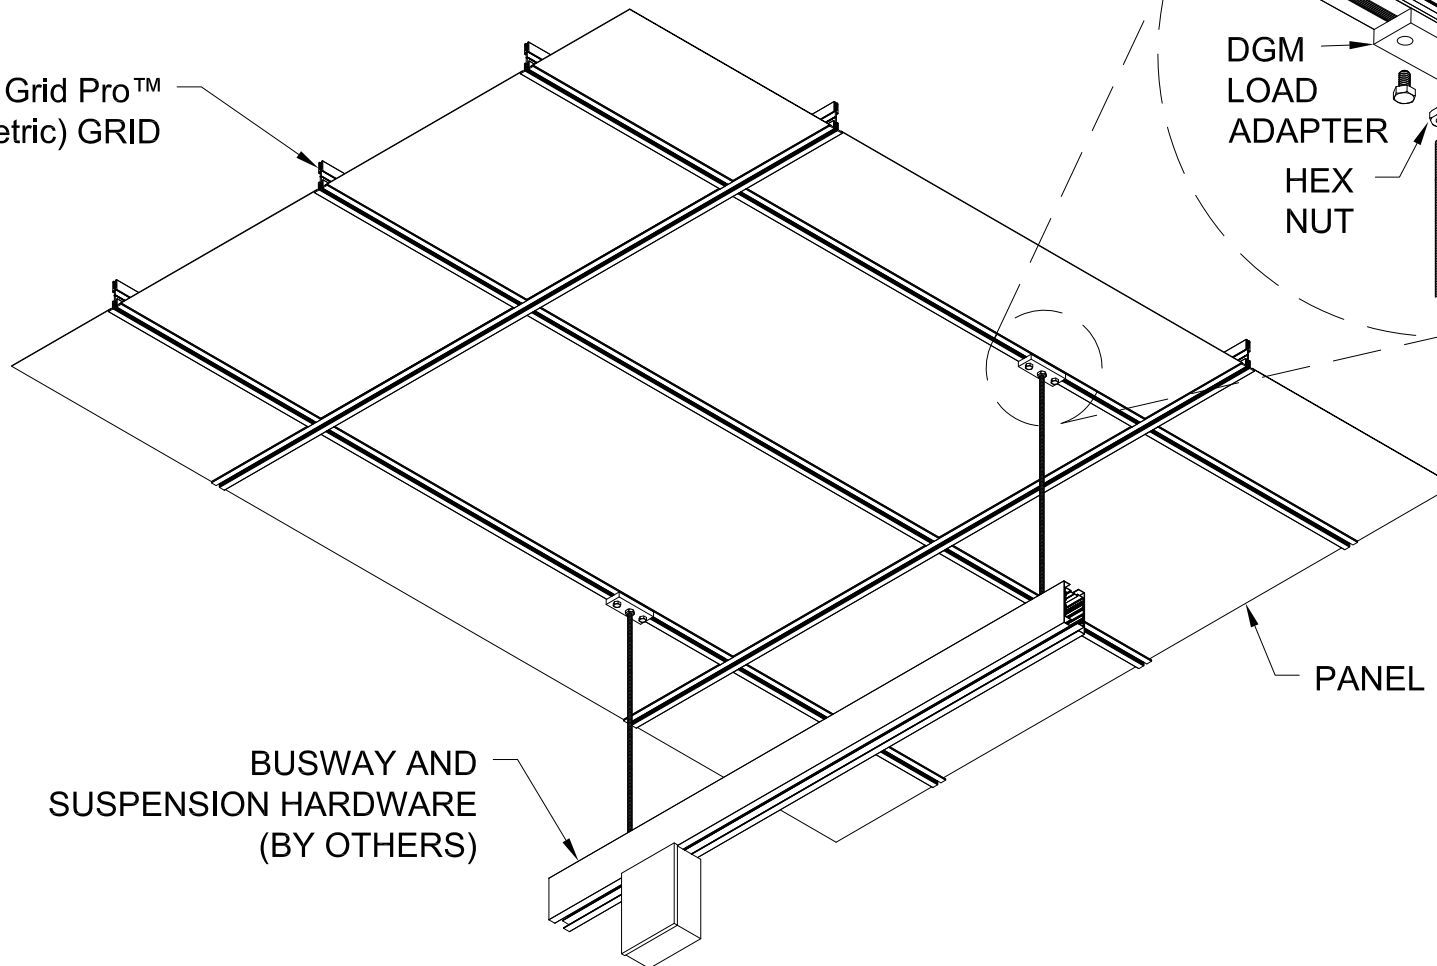

DGM
LOAD
ADAPTER

HEX
NUT

HEX
BOLTS

ROD


PANEL

BUSWAY AND
SUSPENSION HARDWARE
(BY OTHERS)

GORDON®
ARCHITECTURAL+ENGINEERED SOLUTIONS


5023 Hazel Jones Rd.
Bossier City, LA 71111
800.747.8954
GORDON-INC.COM
sales@gordon-inc.com

DATA CENTER CEILINGS
Gordon Grid Pro™ (Metric)
BUSWAY INSTALLATION WITH LOAD ADAPTER

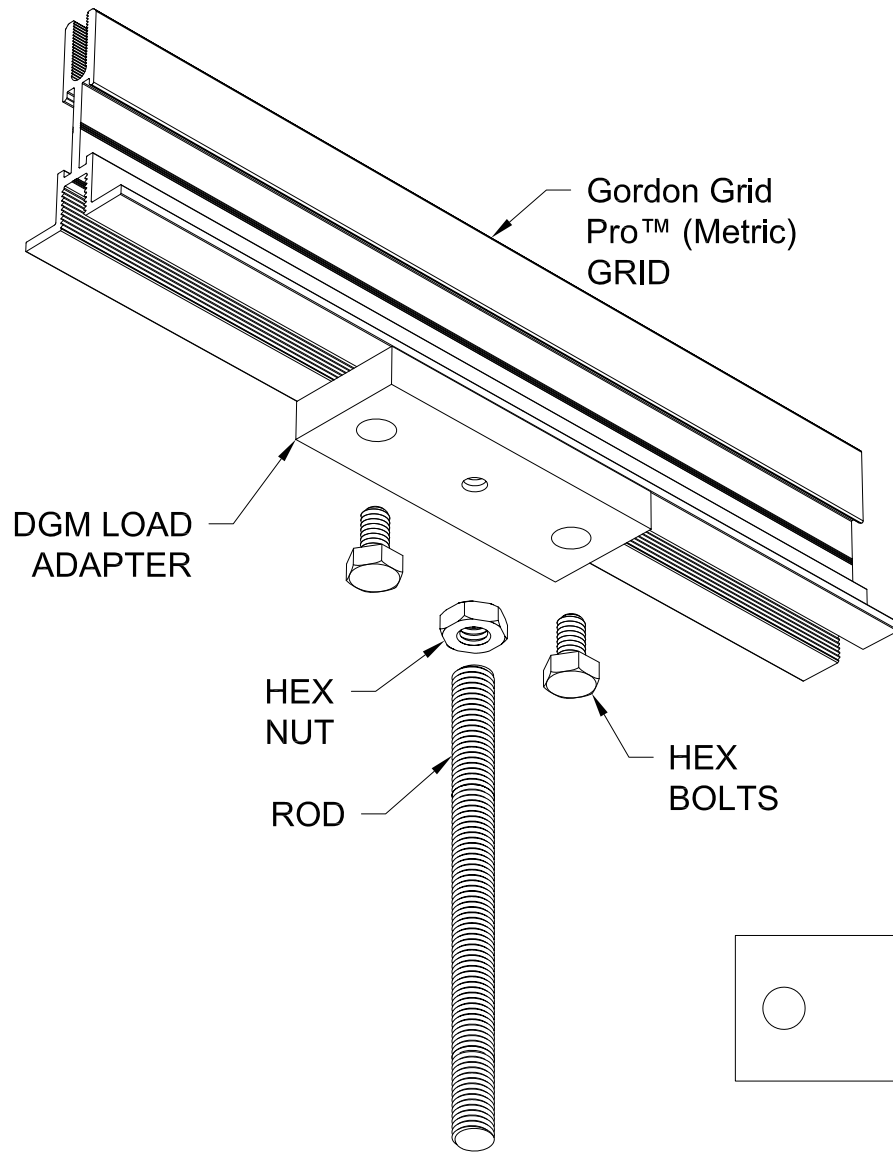

(4) M10-1.5 X 25mm HEX BOLTS

TAPPED HOLE:
M10-1.5, M12-1.75, OR OTHER SPECIFIED SIZES

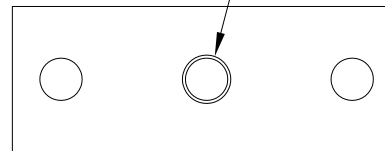

USE WHERE POINT LOADS
EXCEED 317 kg

